
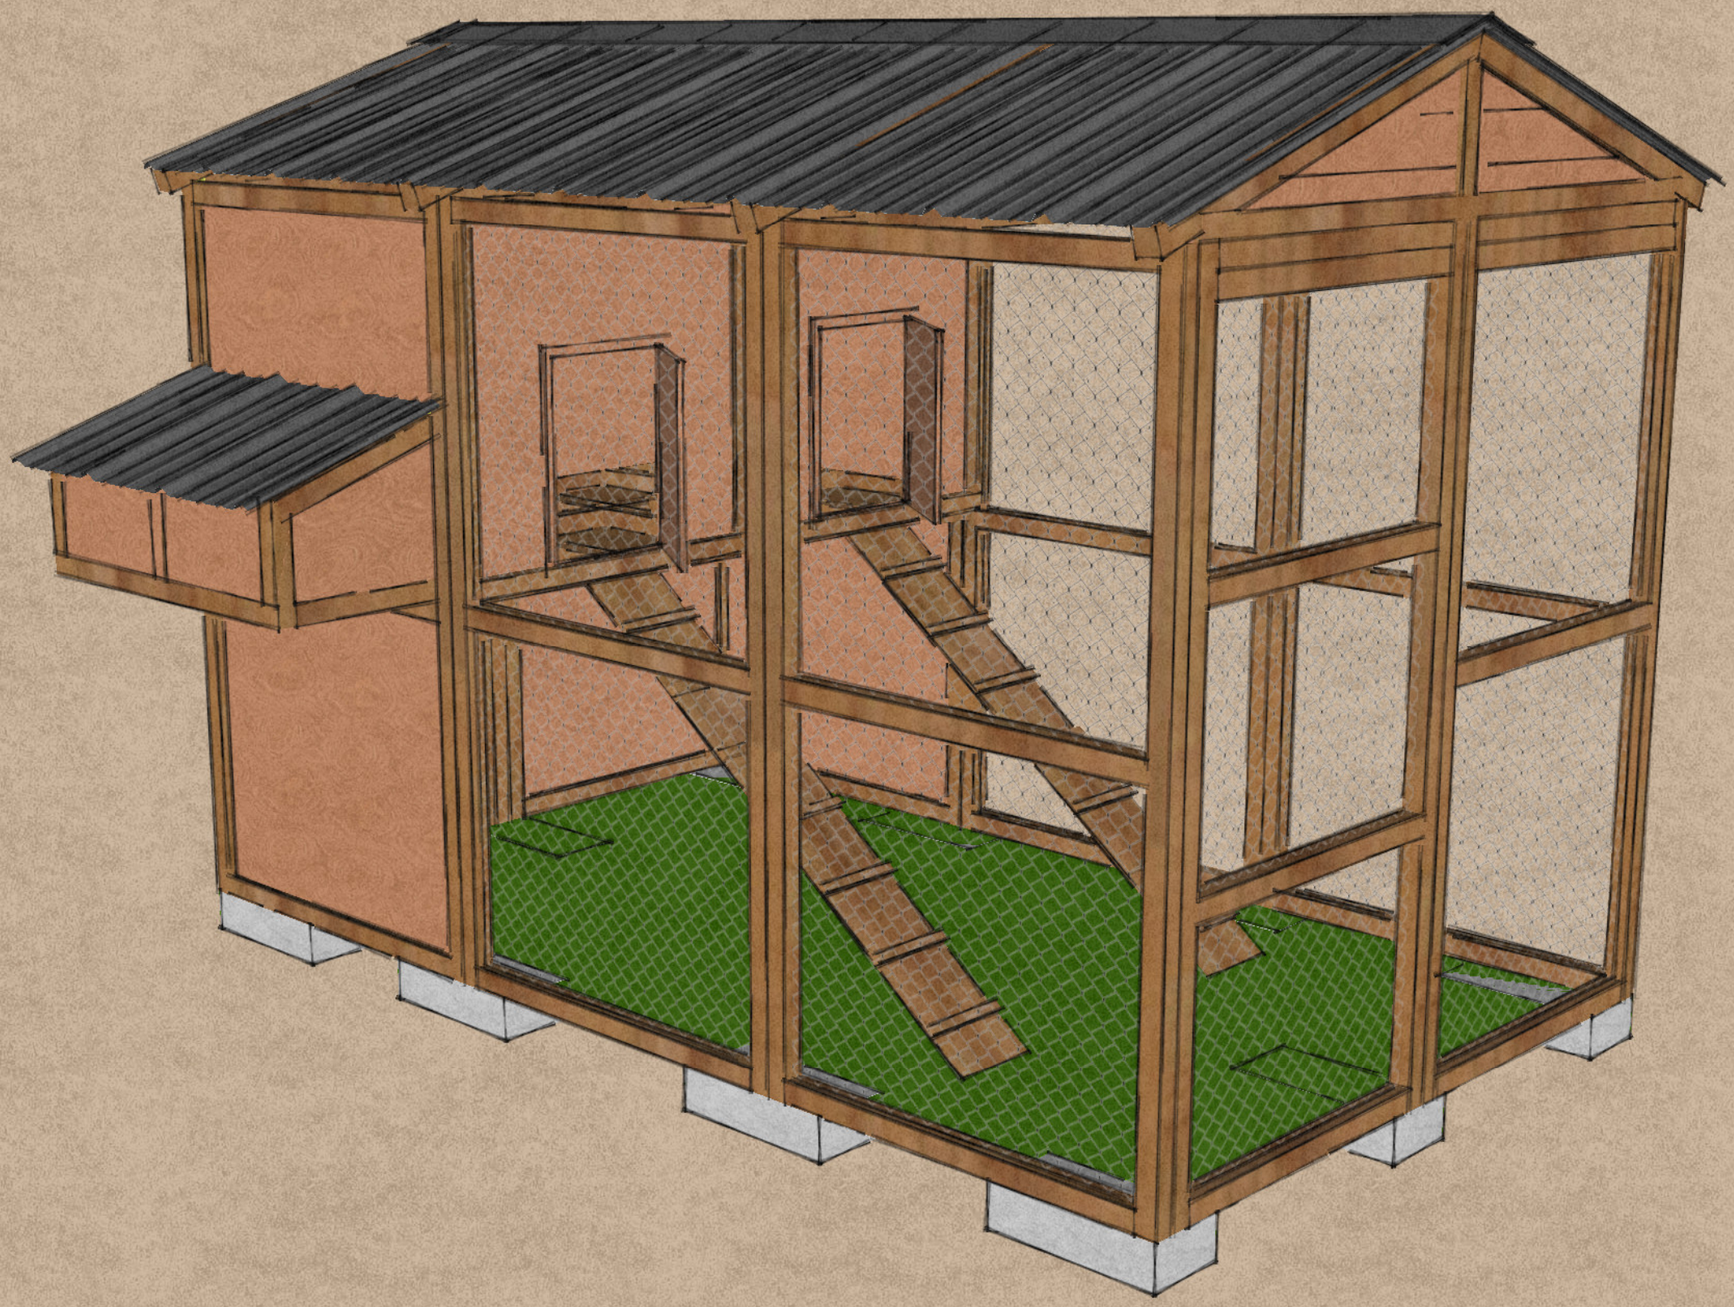



PERSPECTIVE VIEW


A
1

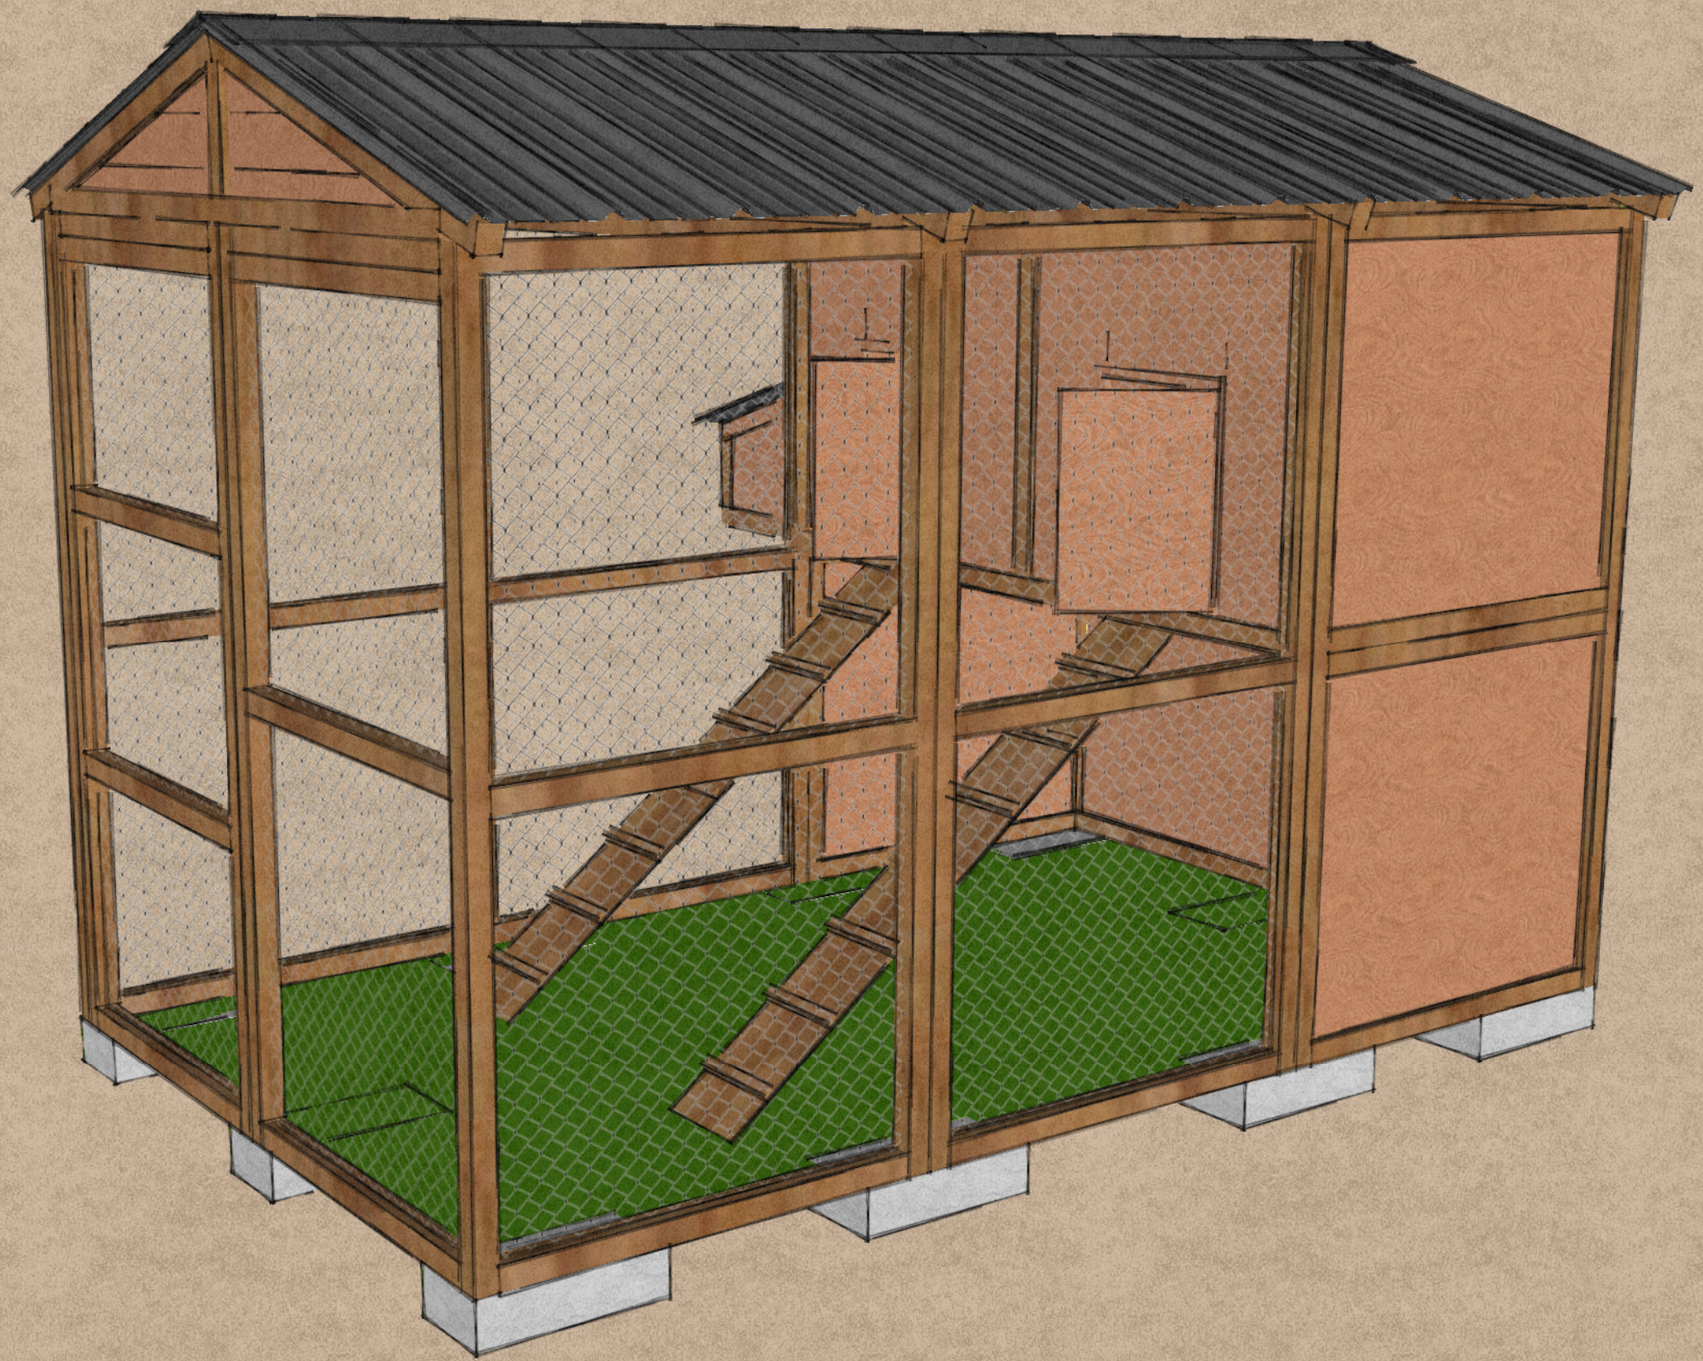

PERSPECTIVE VIEW 2


A
1

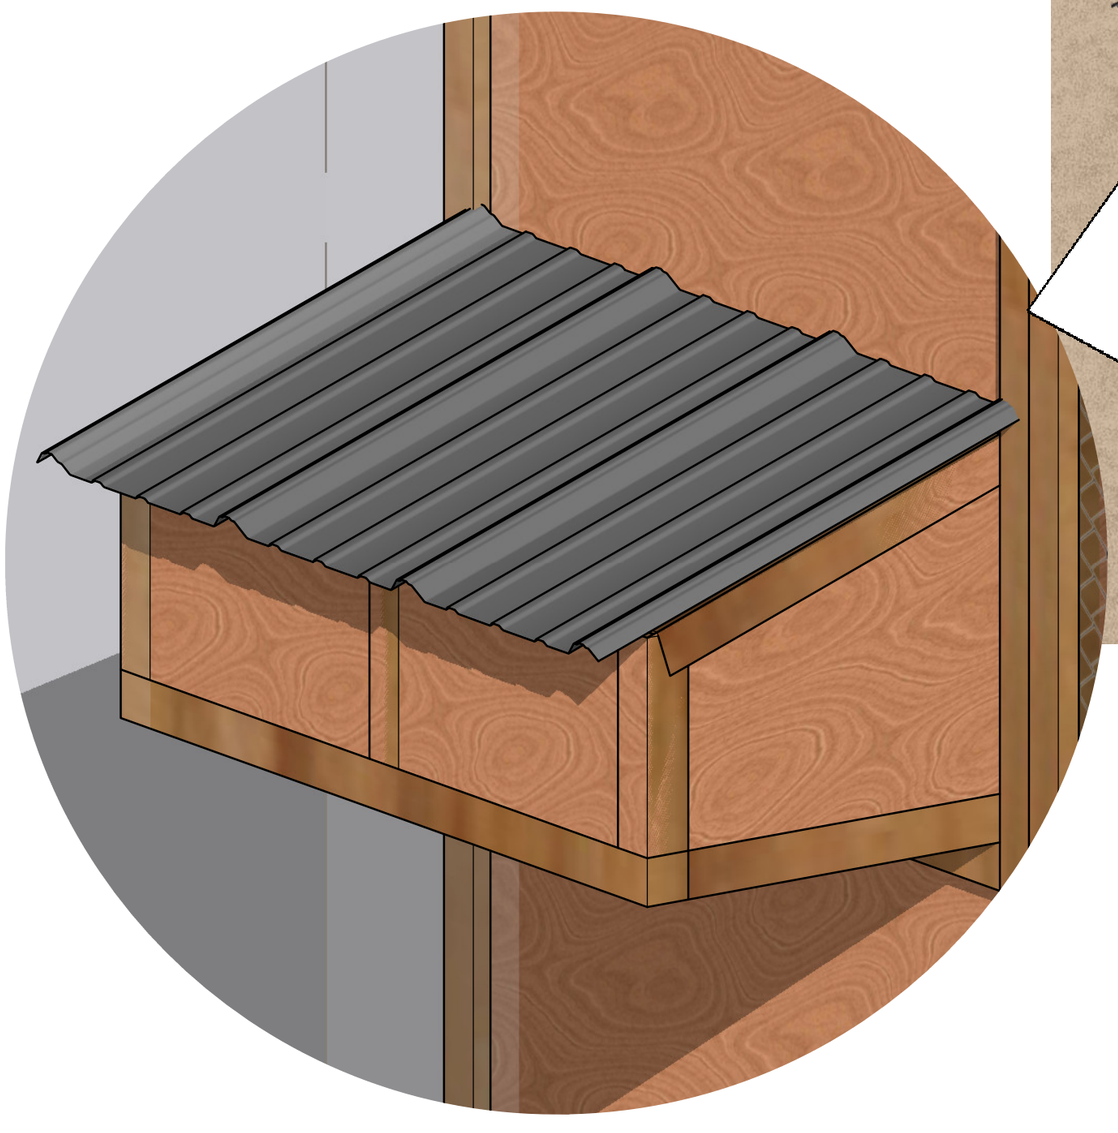

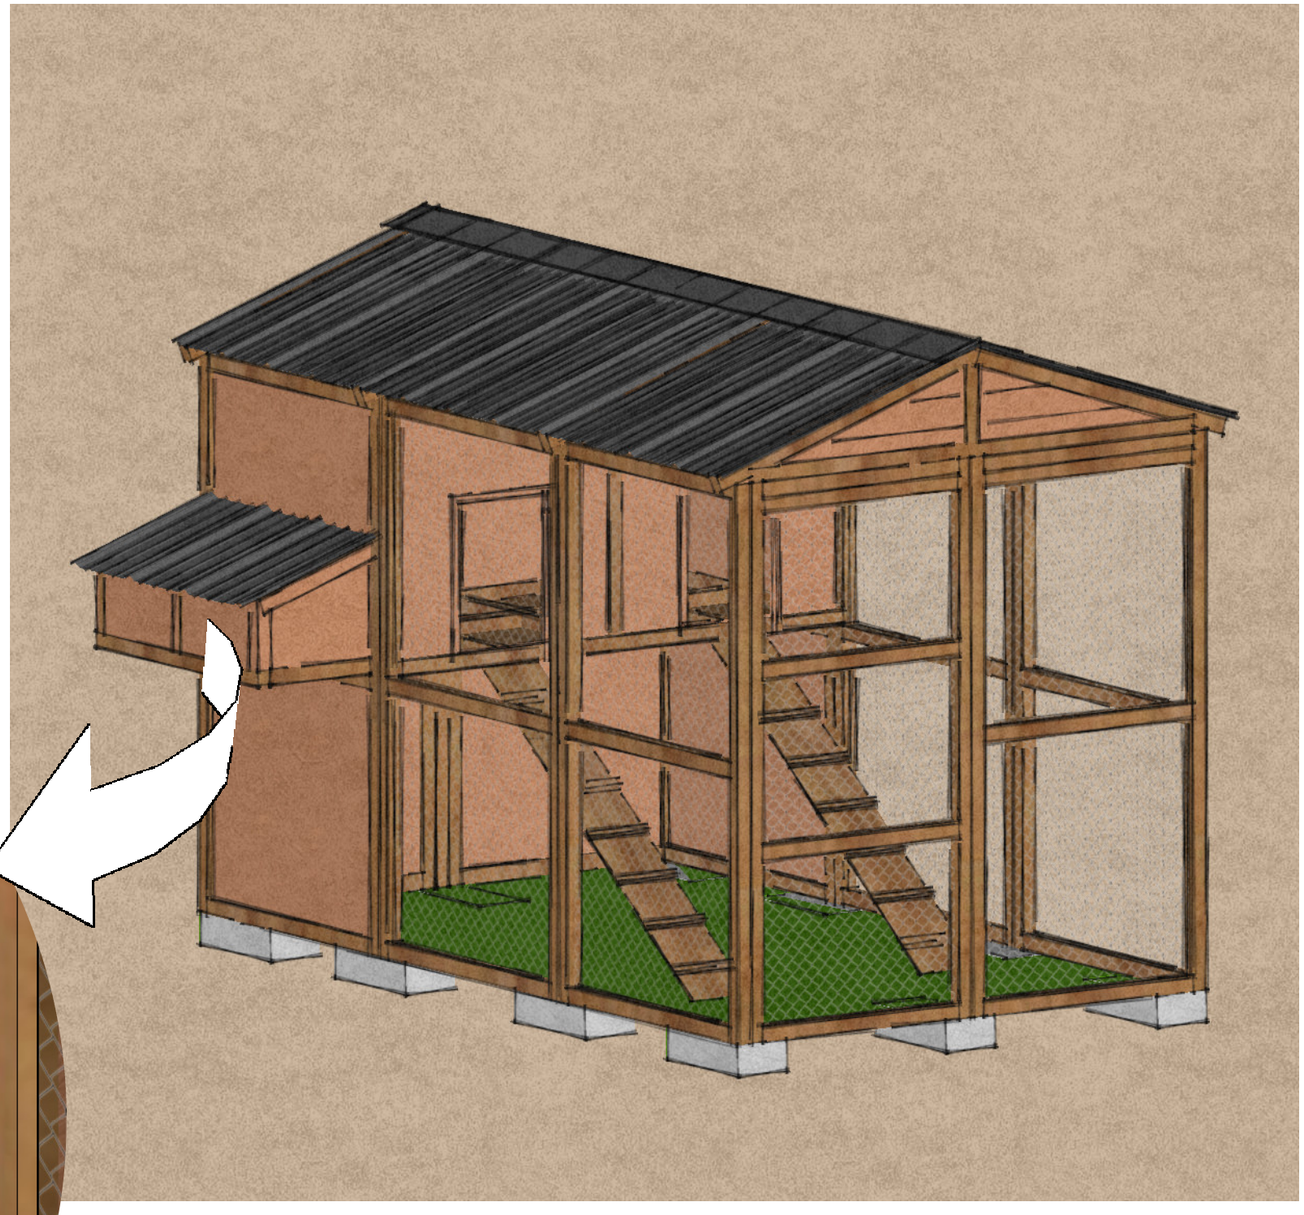


ISOMETRIC VIEW +
NESTING VIEW

A
1

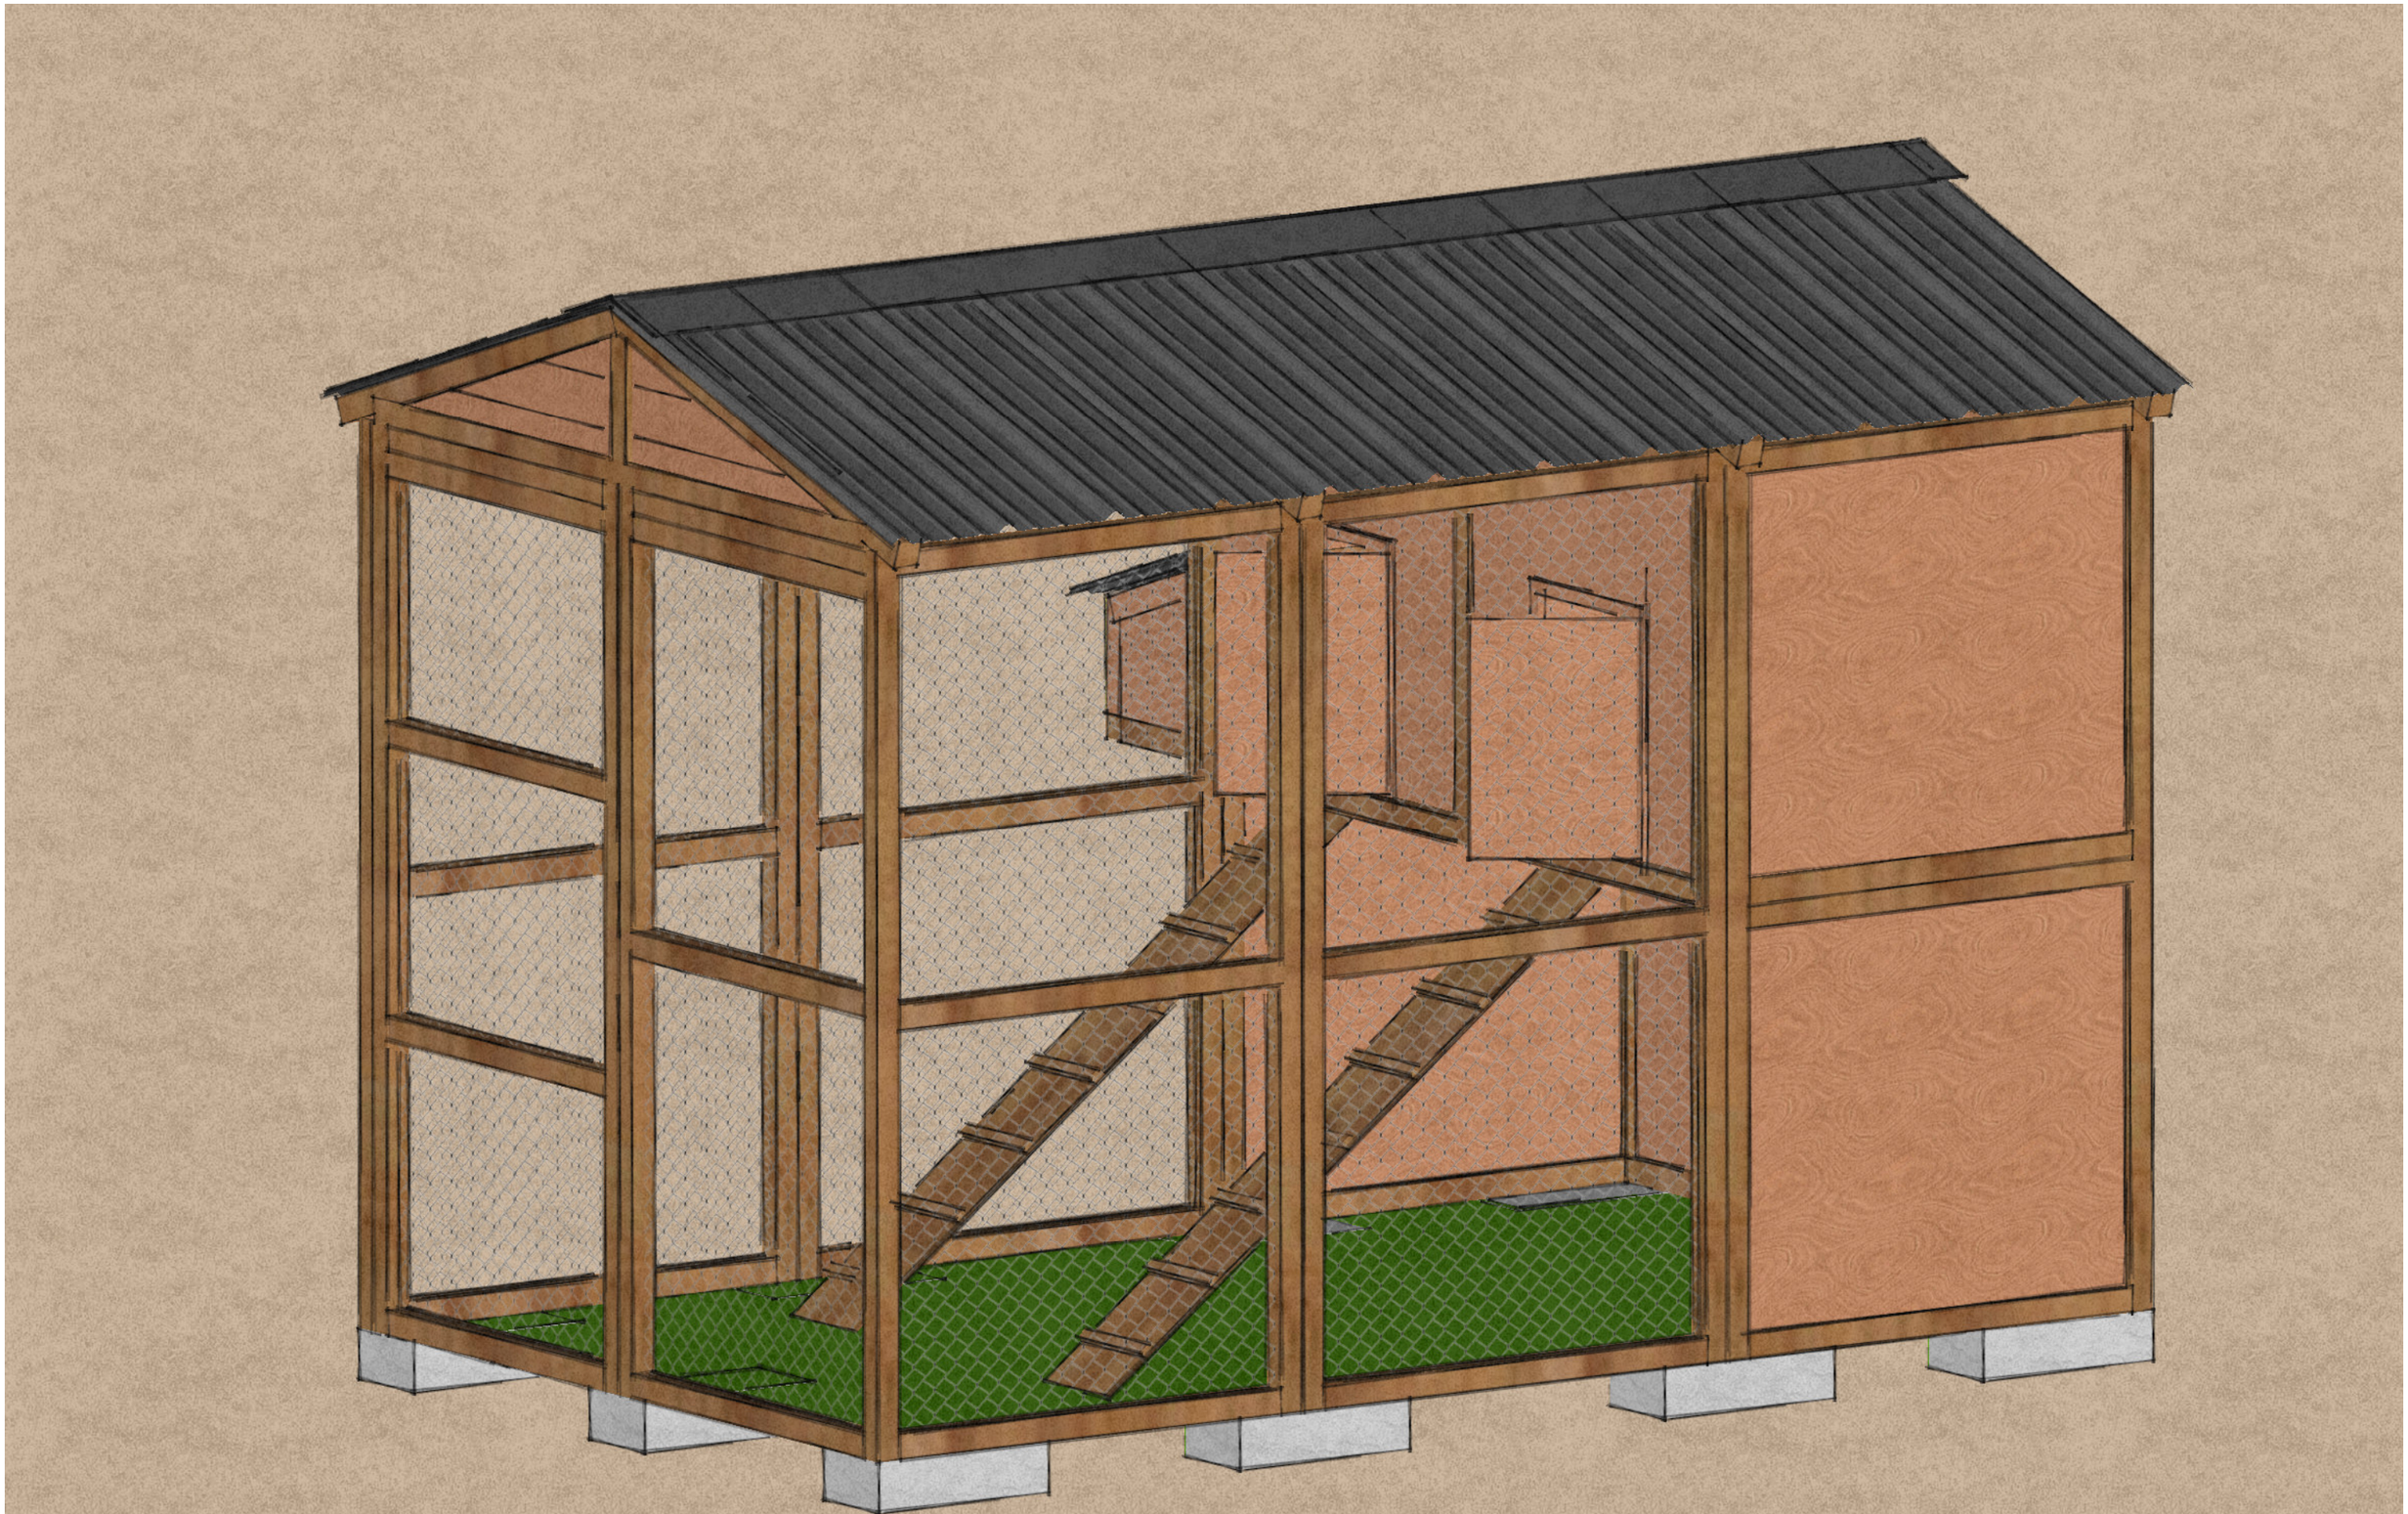


ISOMETRIC VIEW

A
1

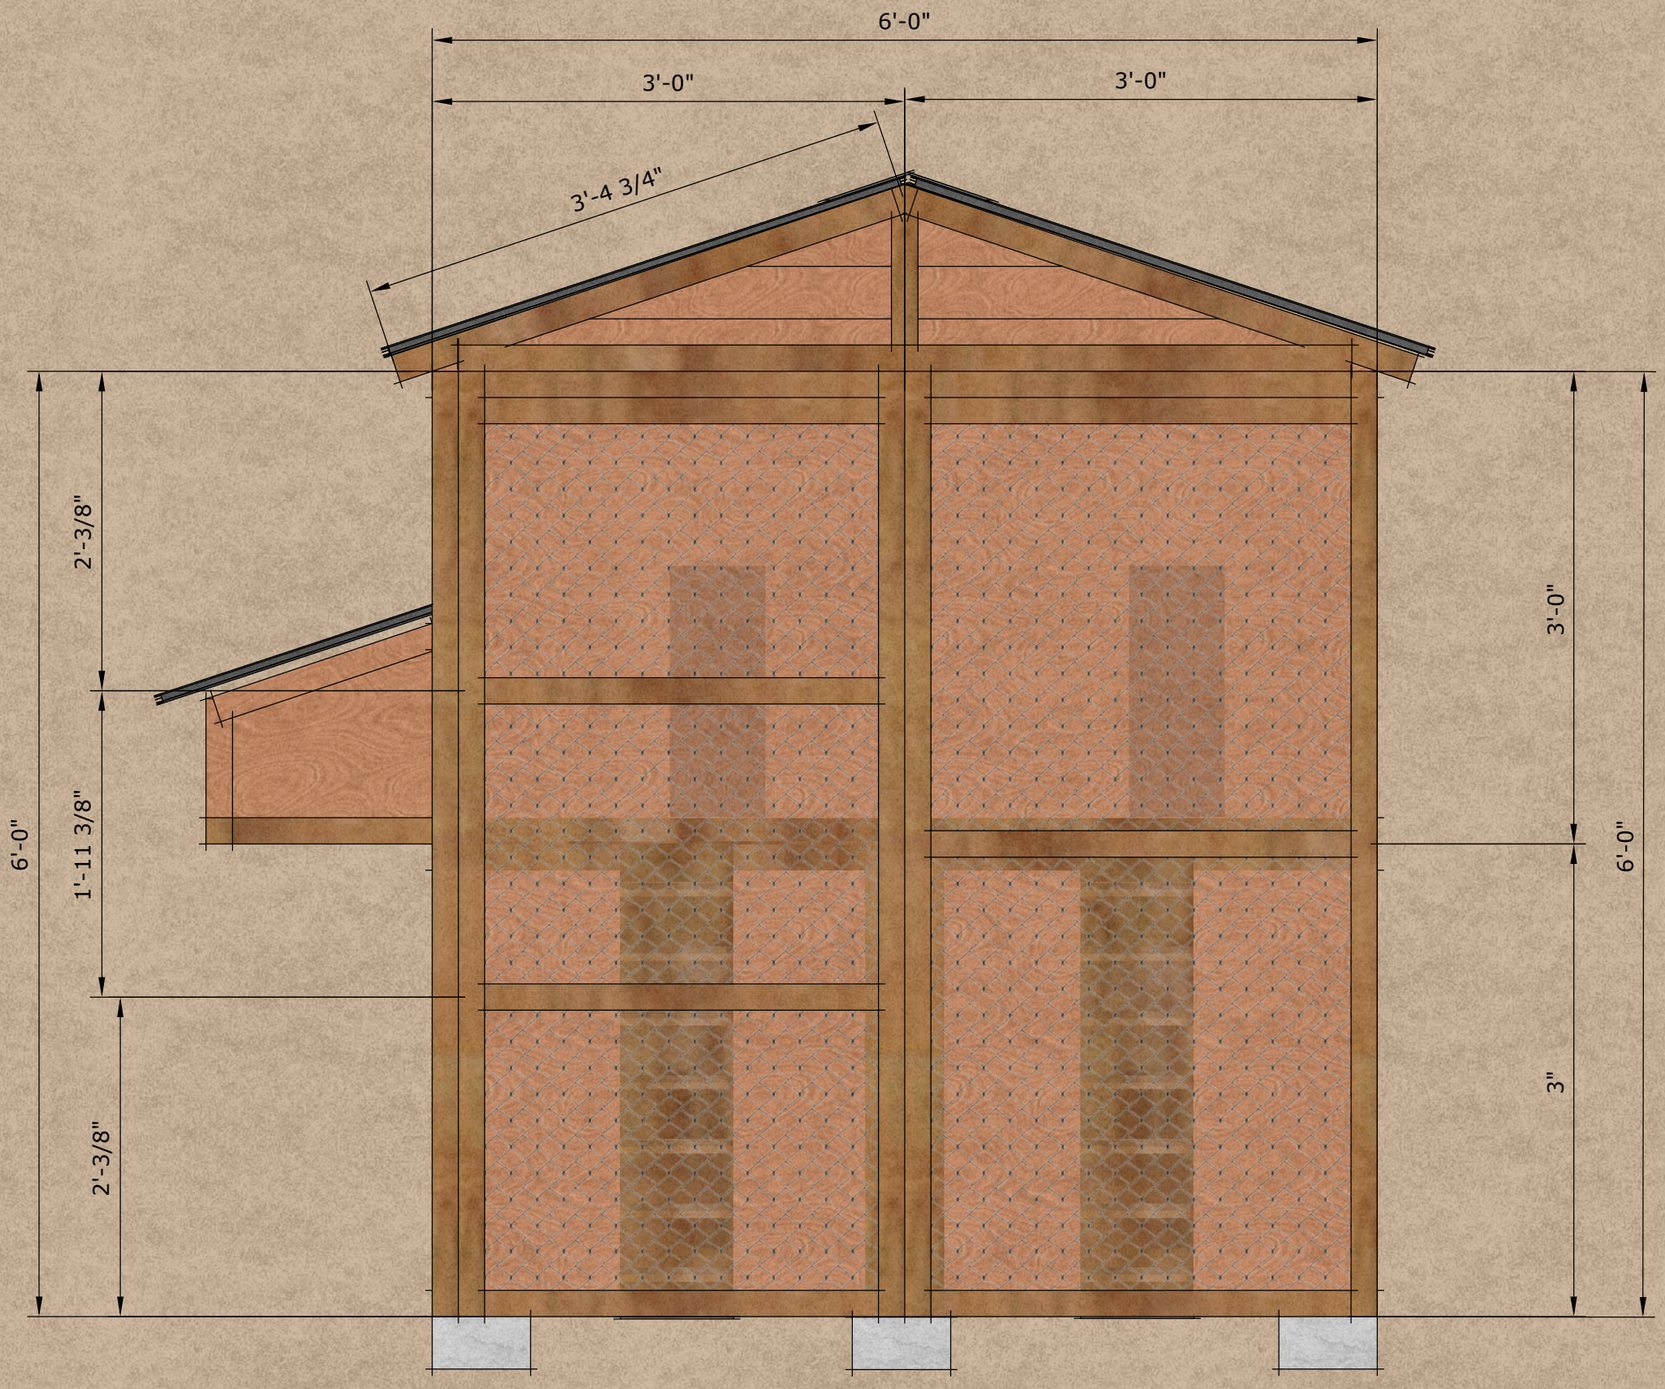


FRONT ELEVATION

A
1

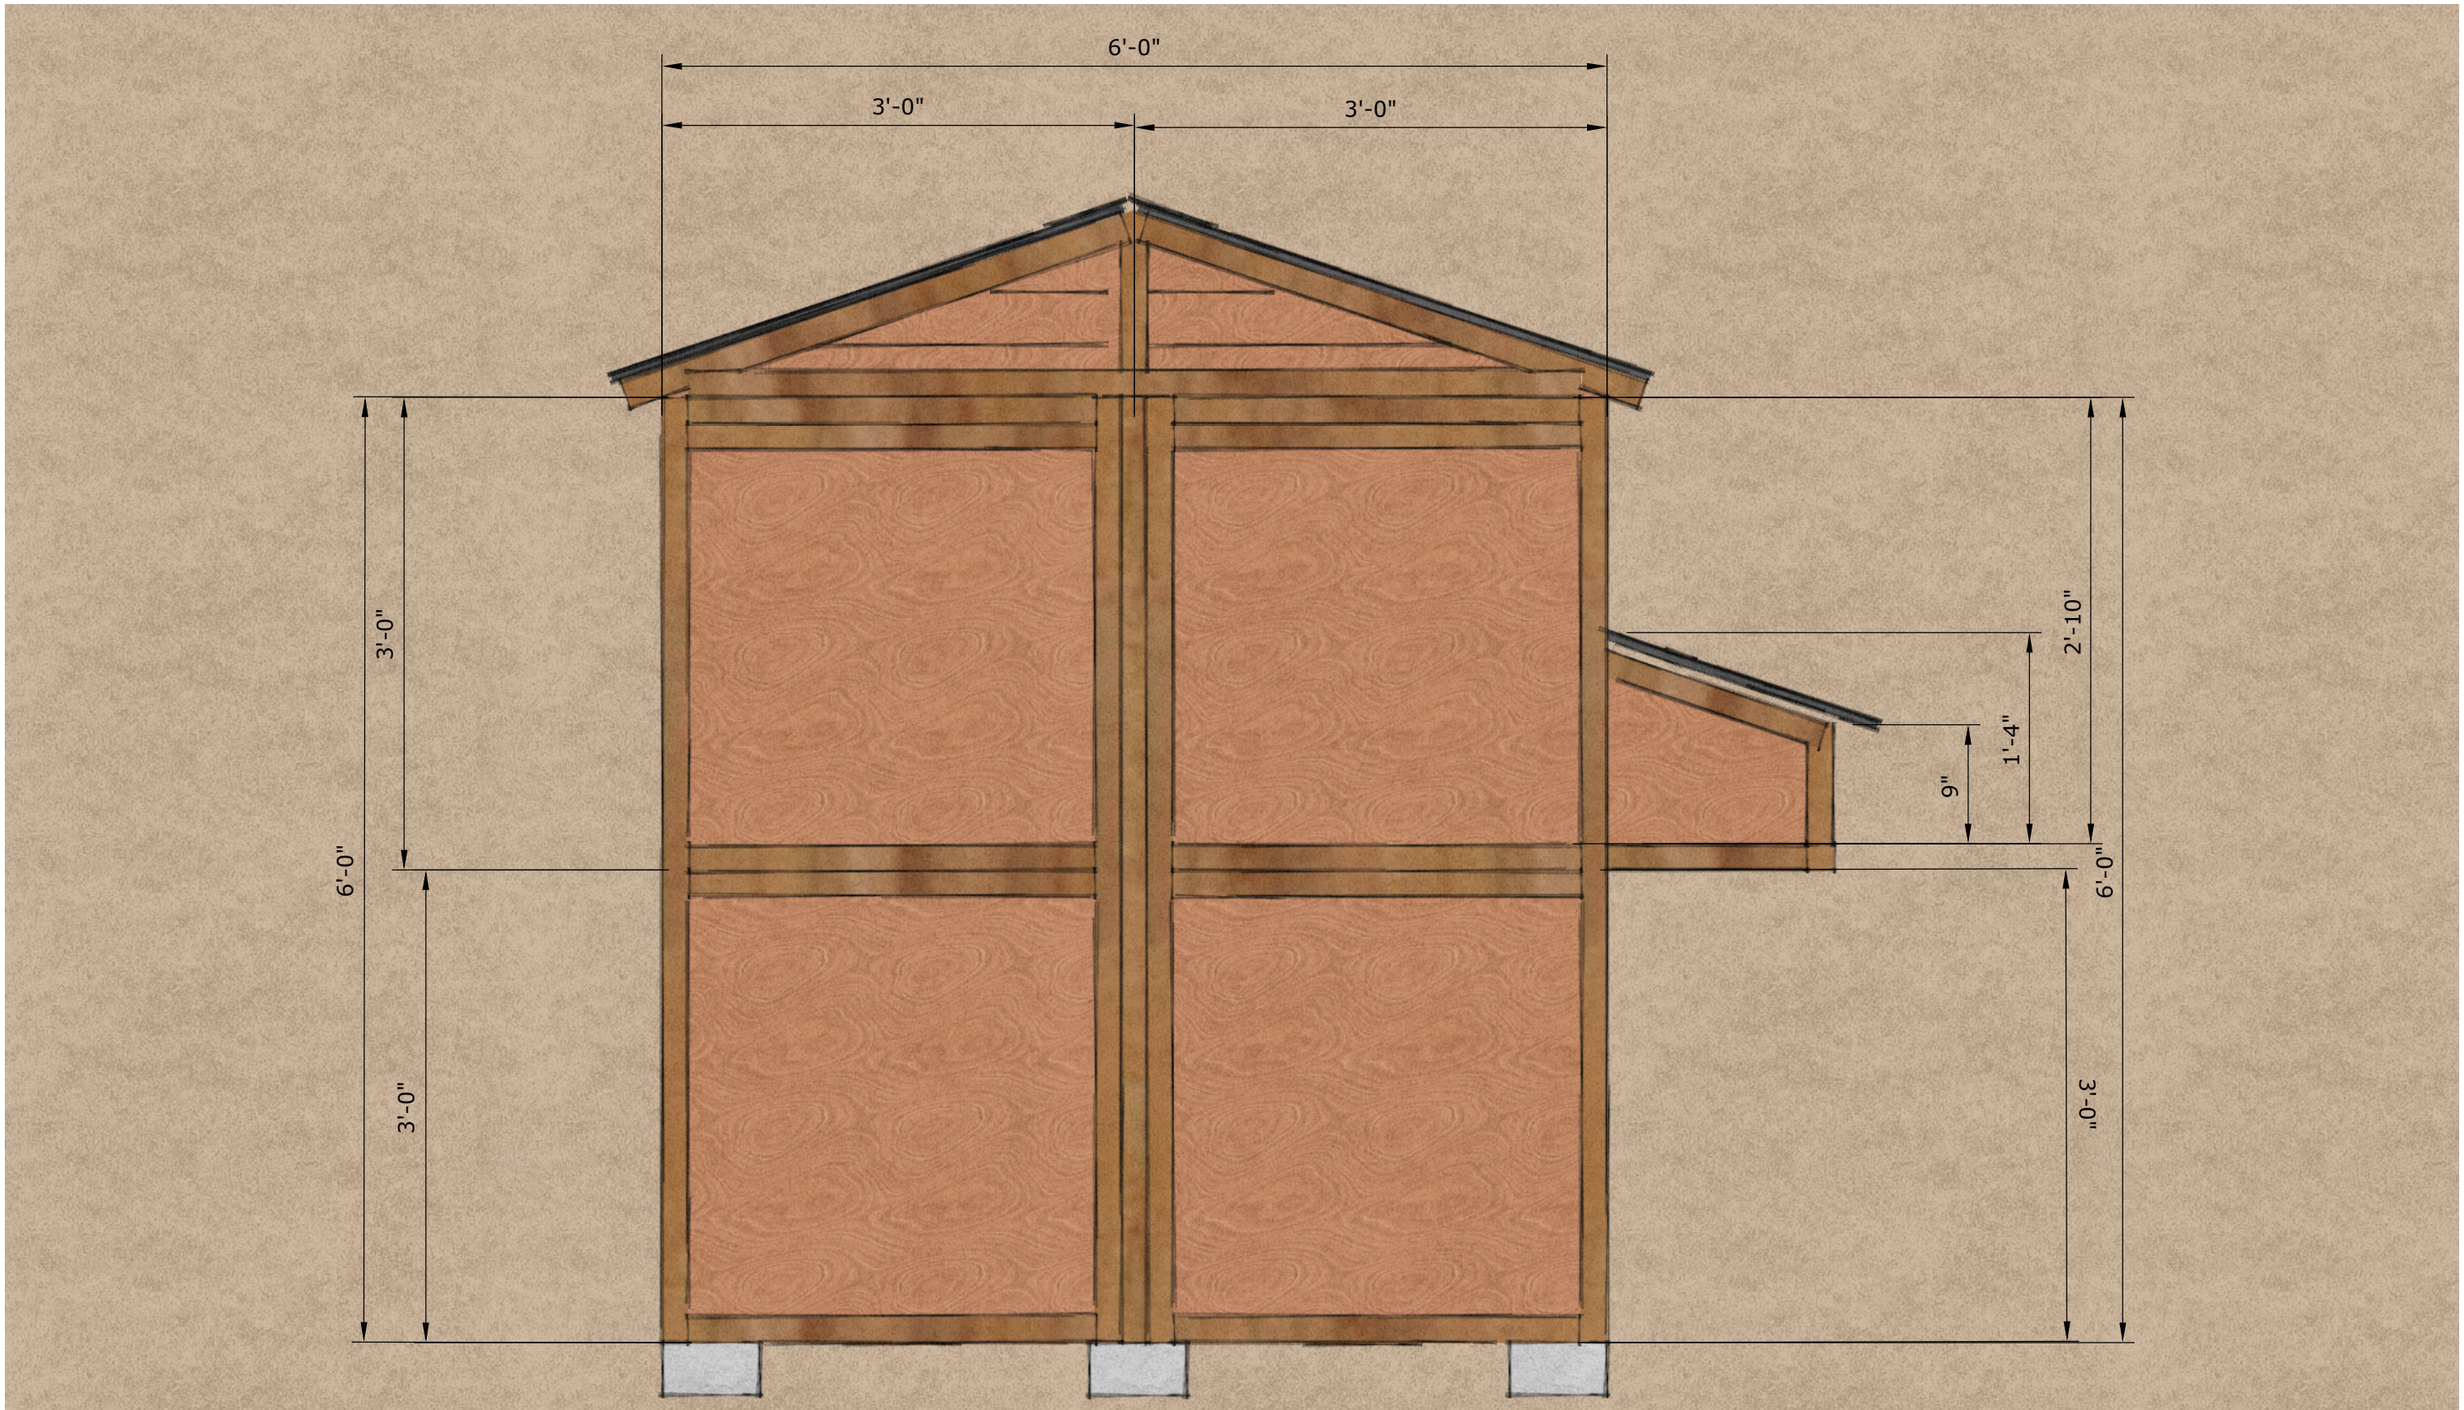


REAR ELEVATION

A
1

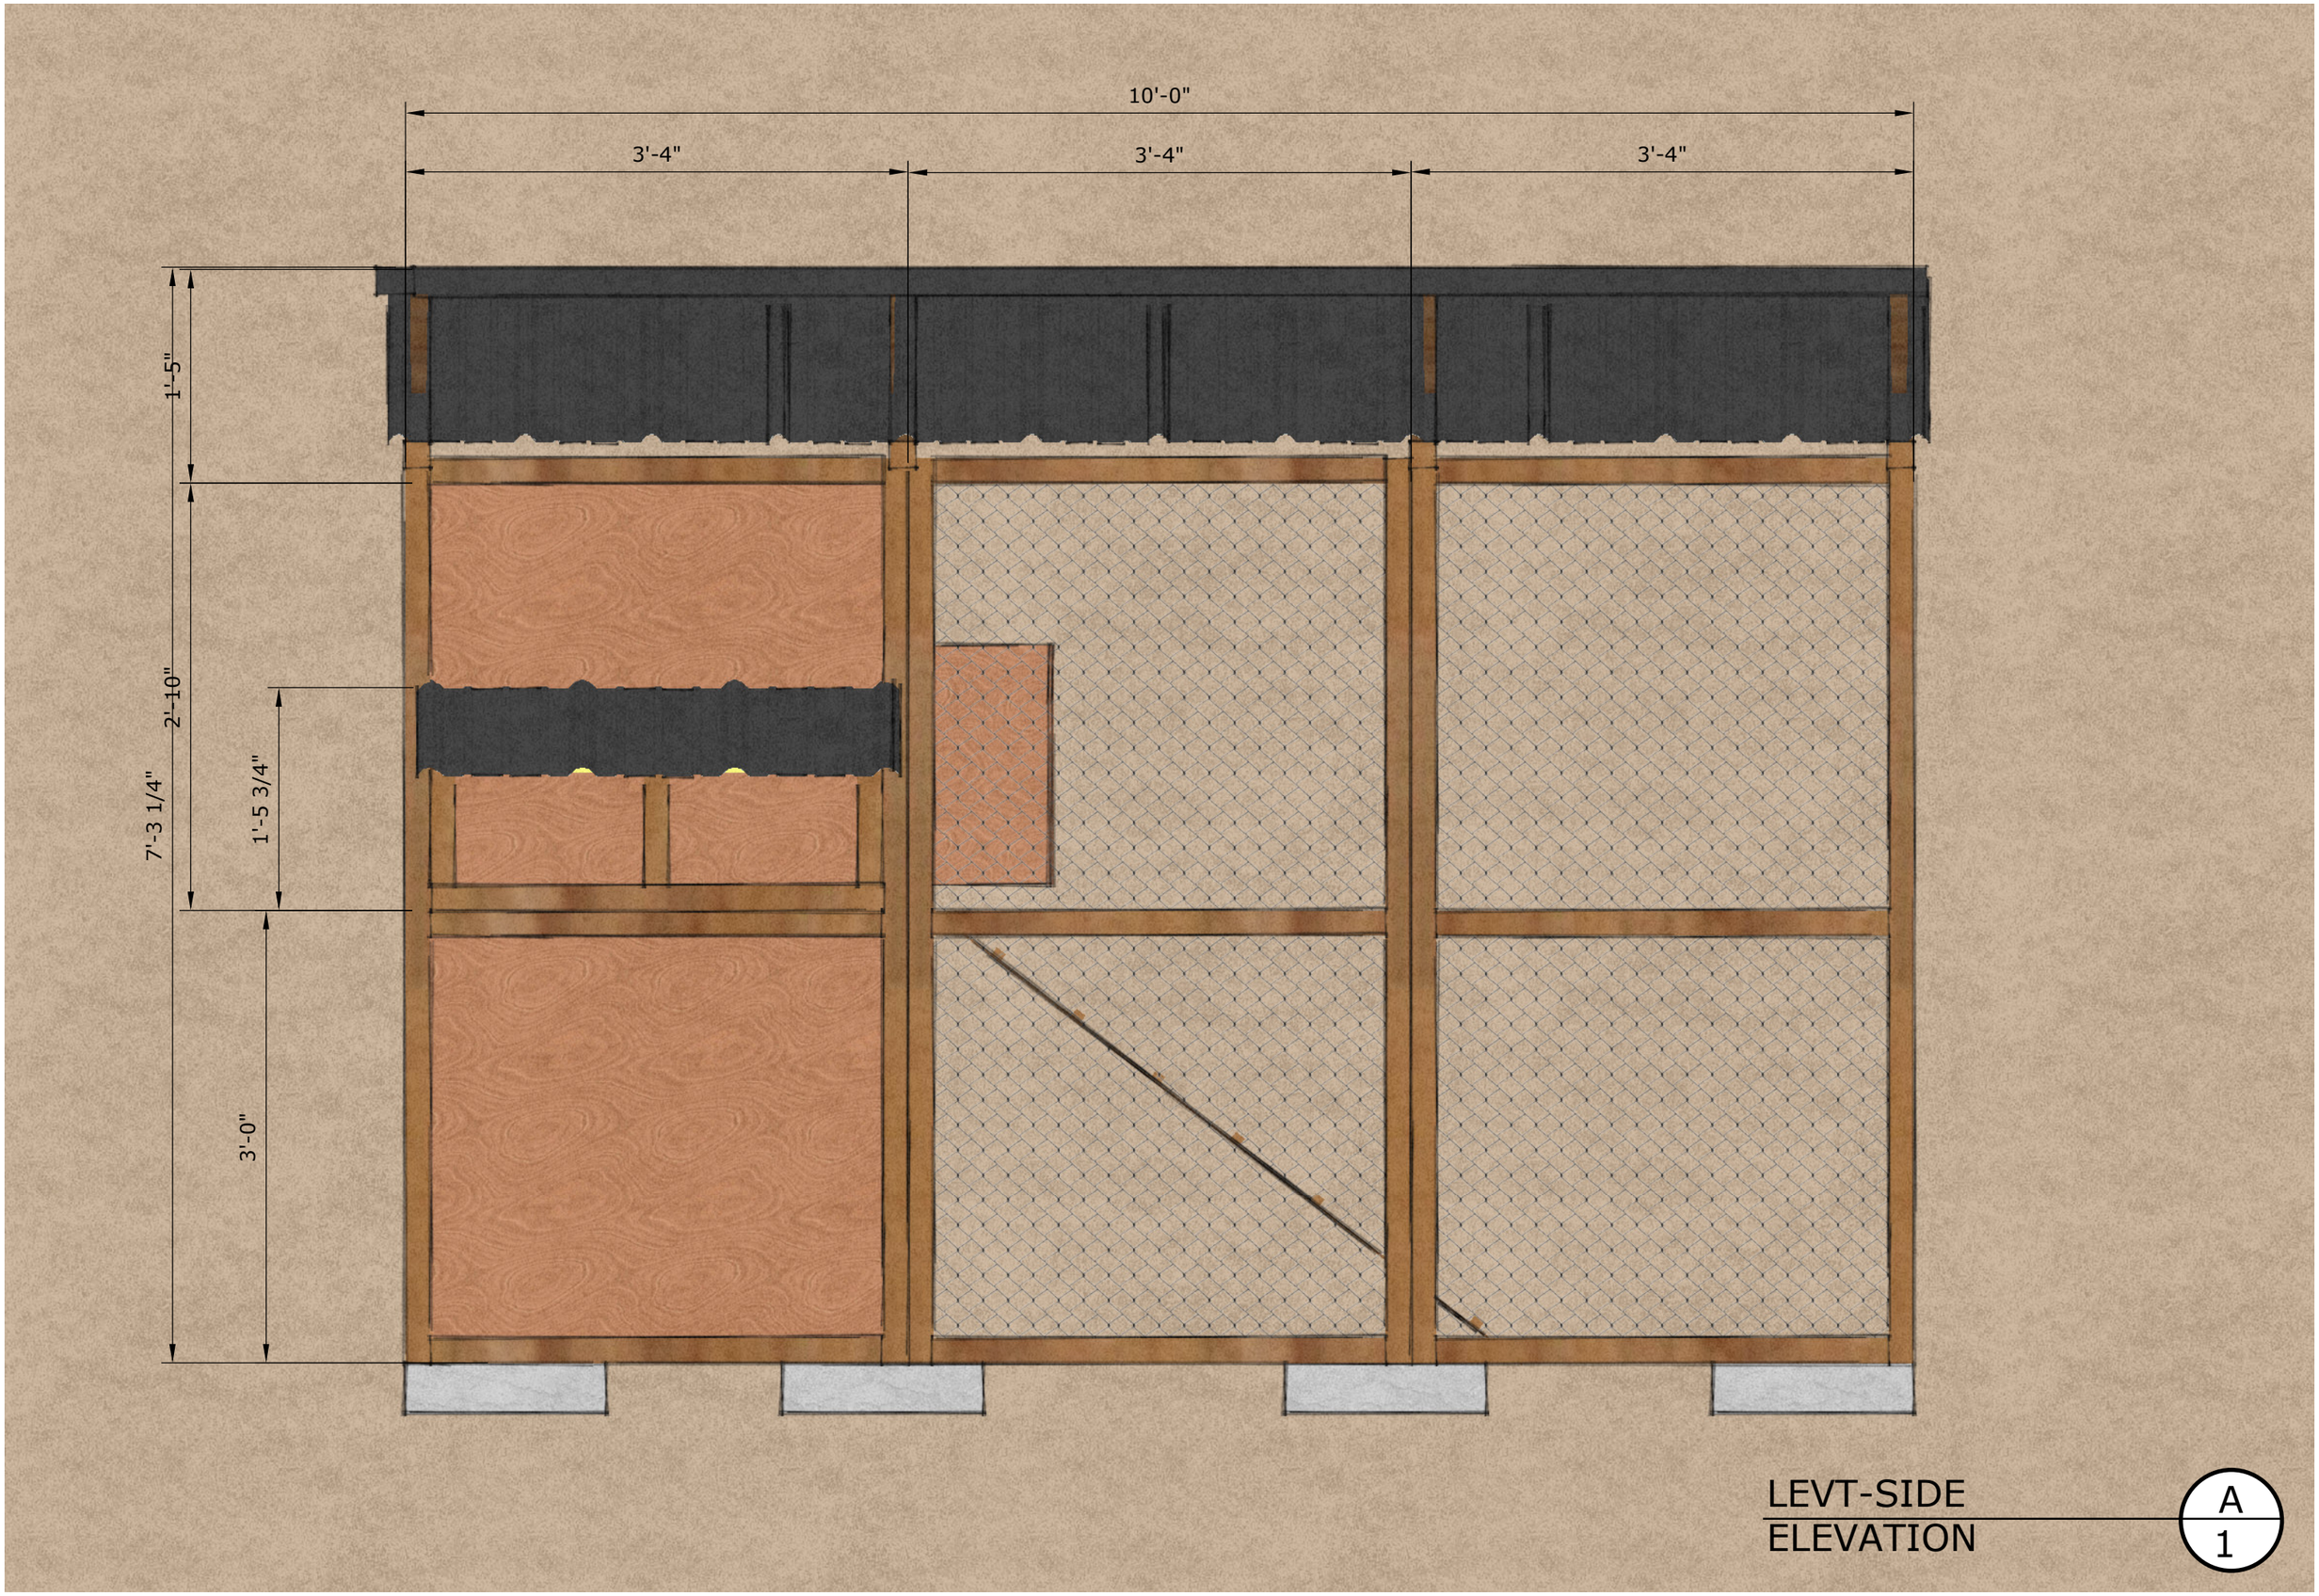

LEVT-SIDE ELEVATION

A
1

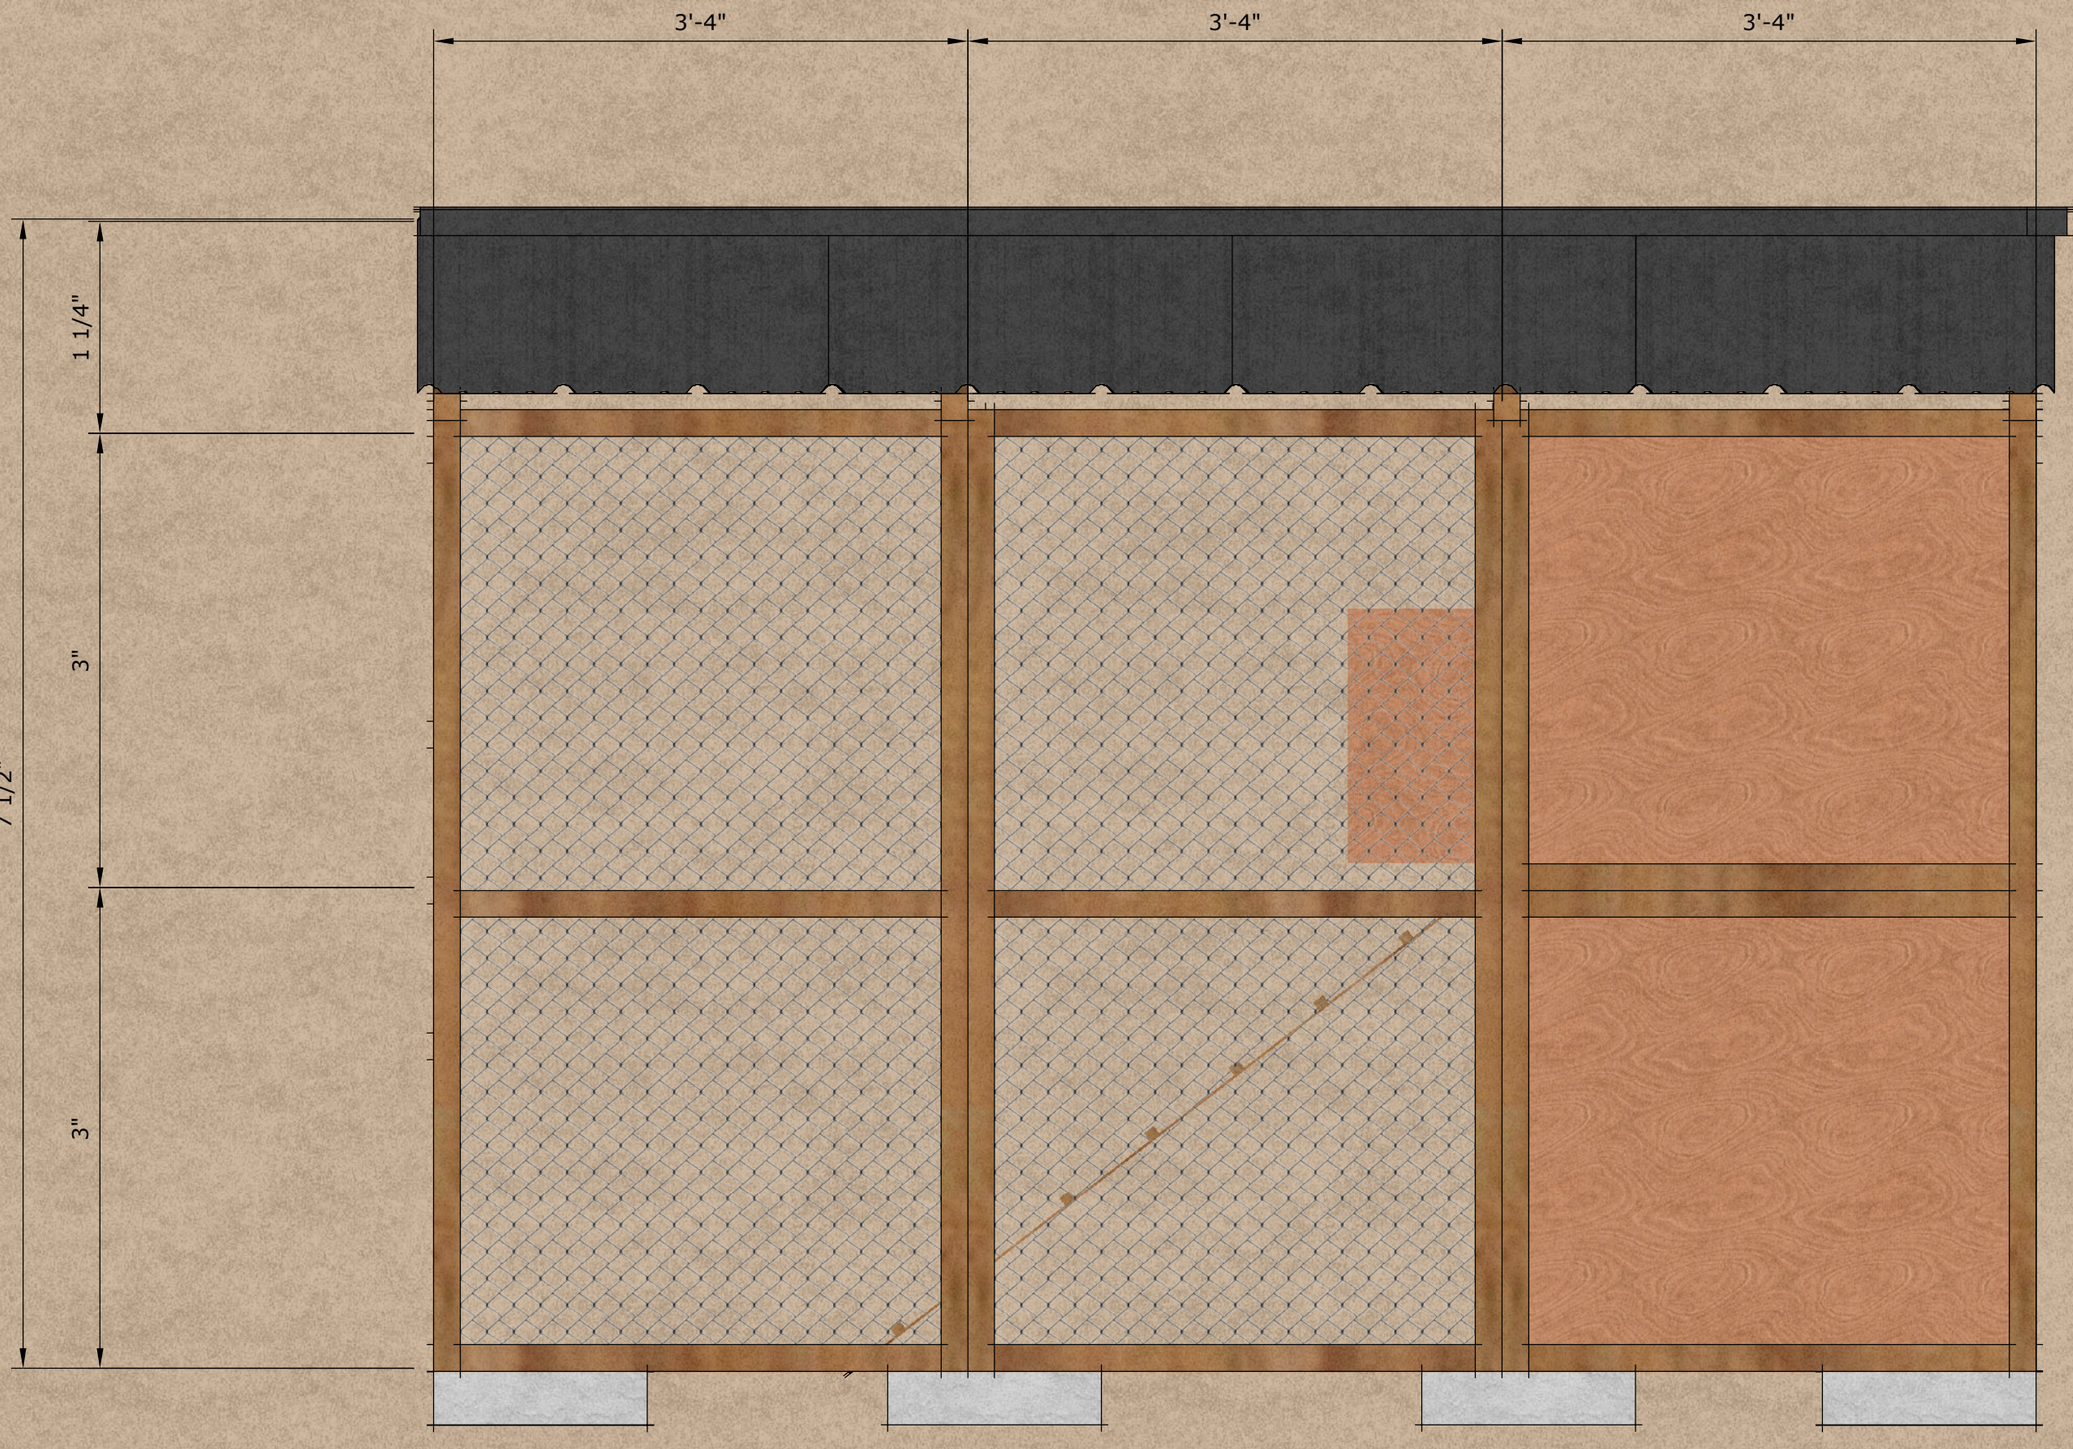


RIGHT-SIDE ELEVATION

A
1




FOUNDATION BLOCK PLAN

A
1

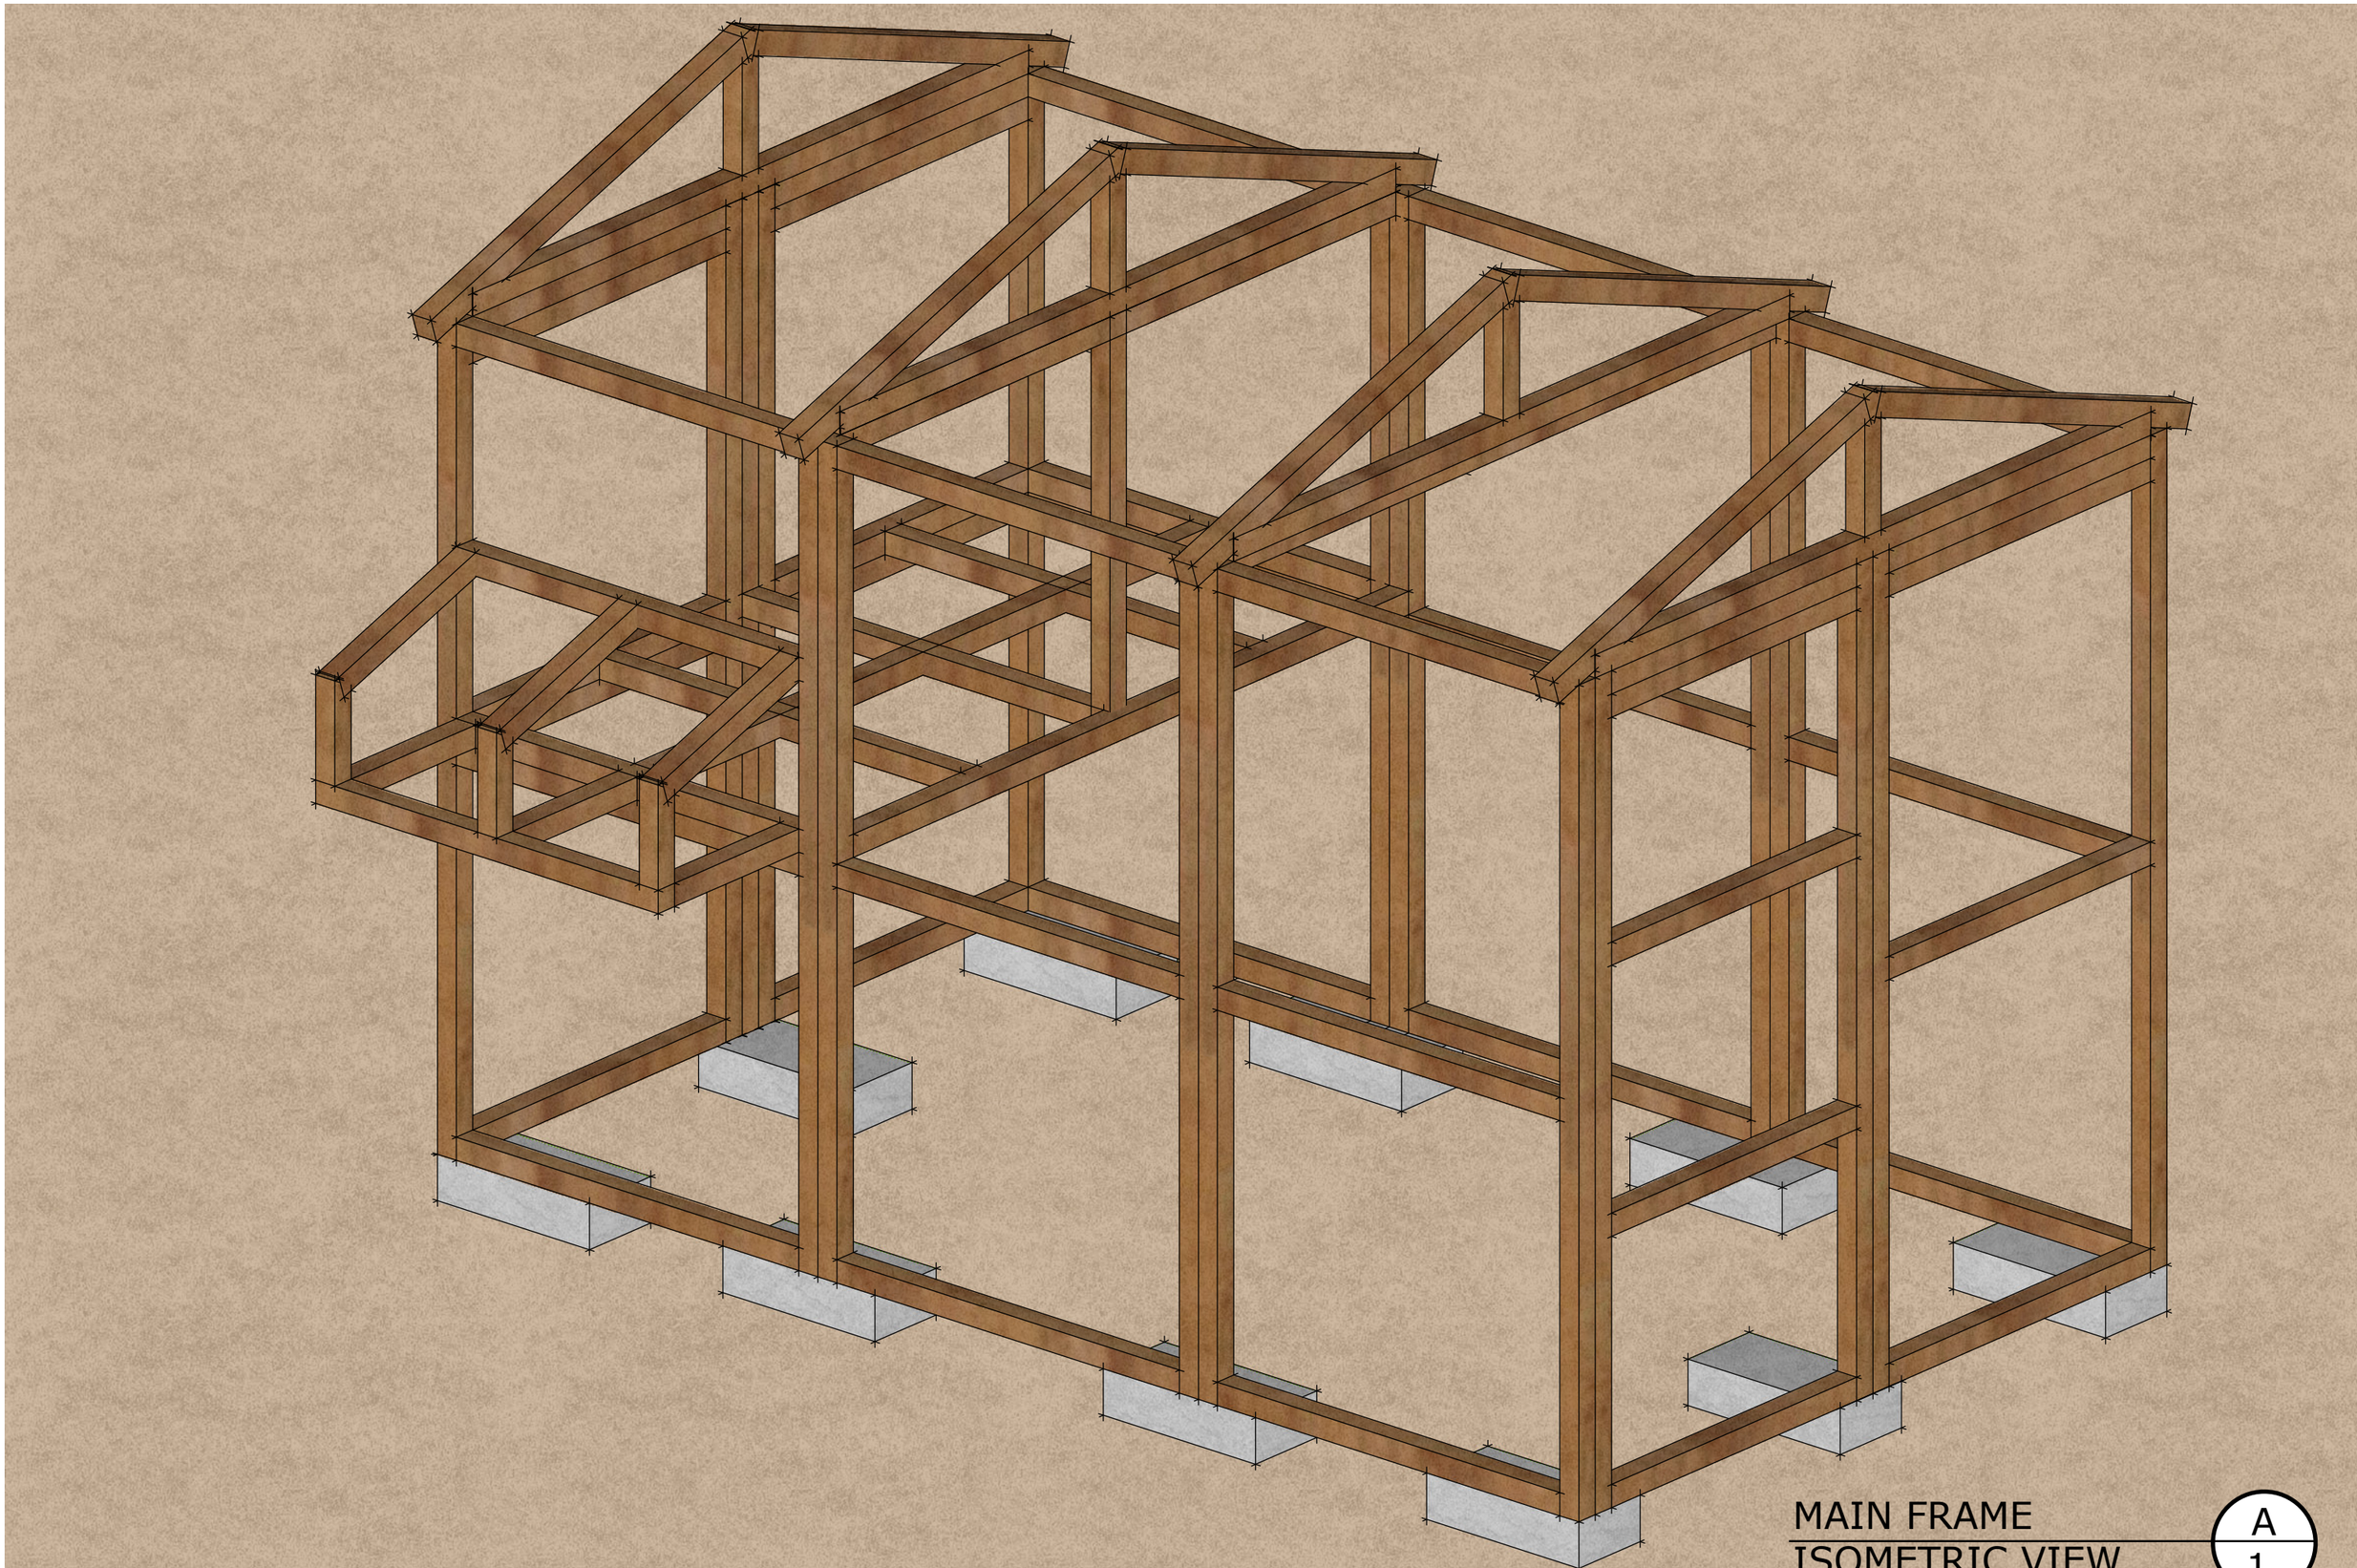


MAIN FRAME
ISOMETRIC VIEW

A
1

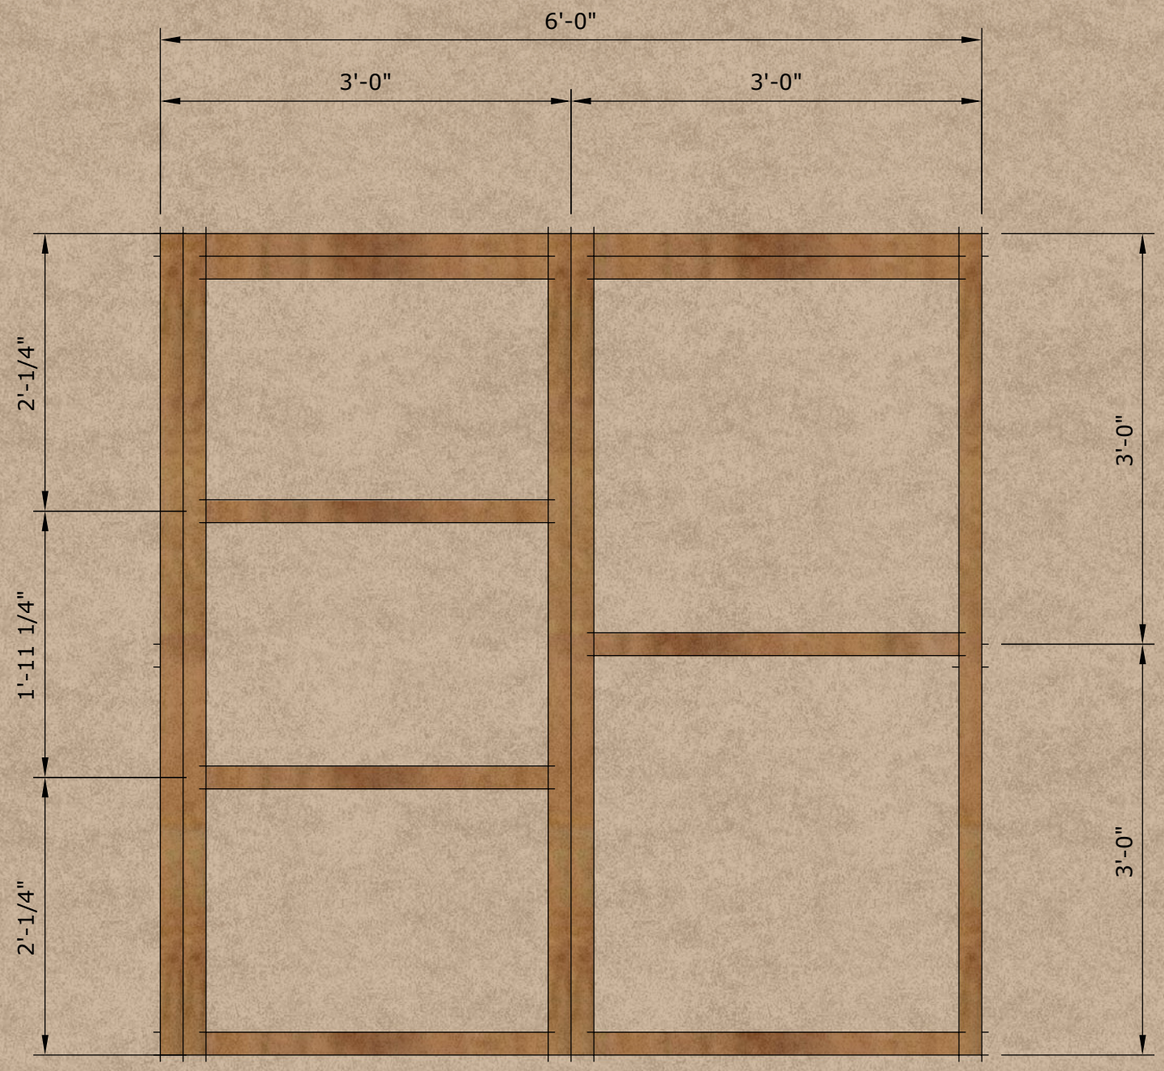


FRONT FRAME
ELEVATION VIEW

A
1

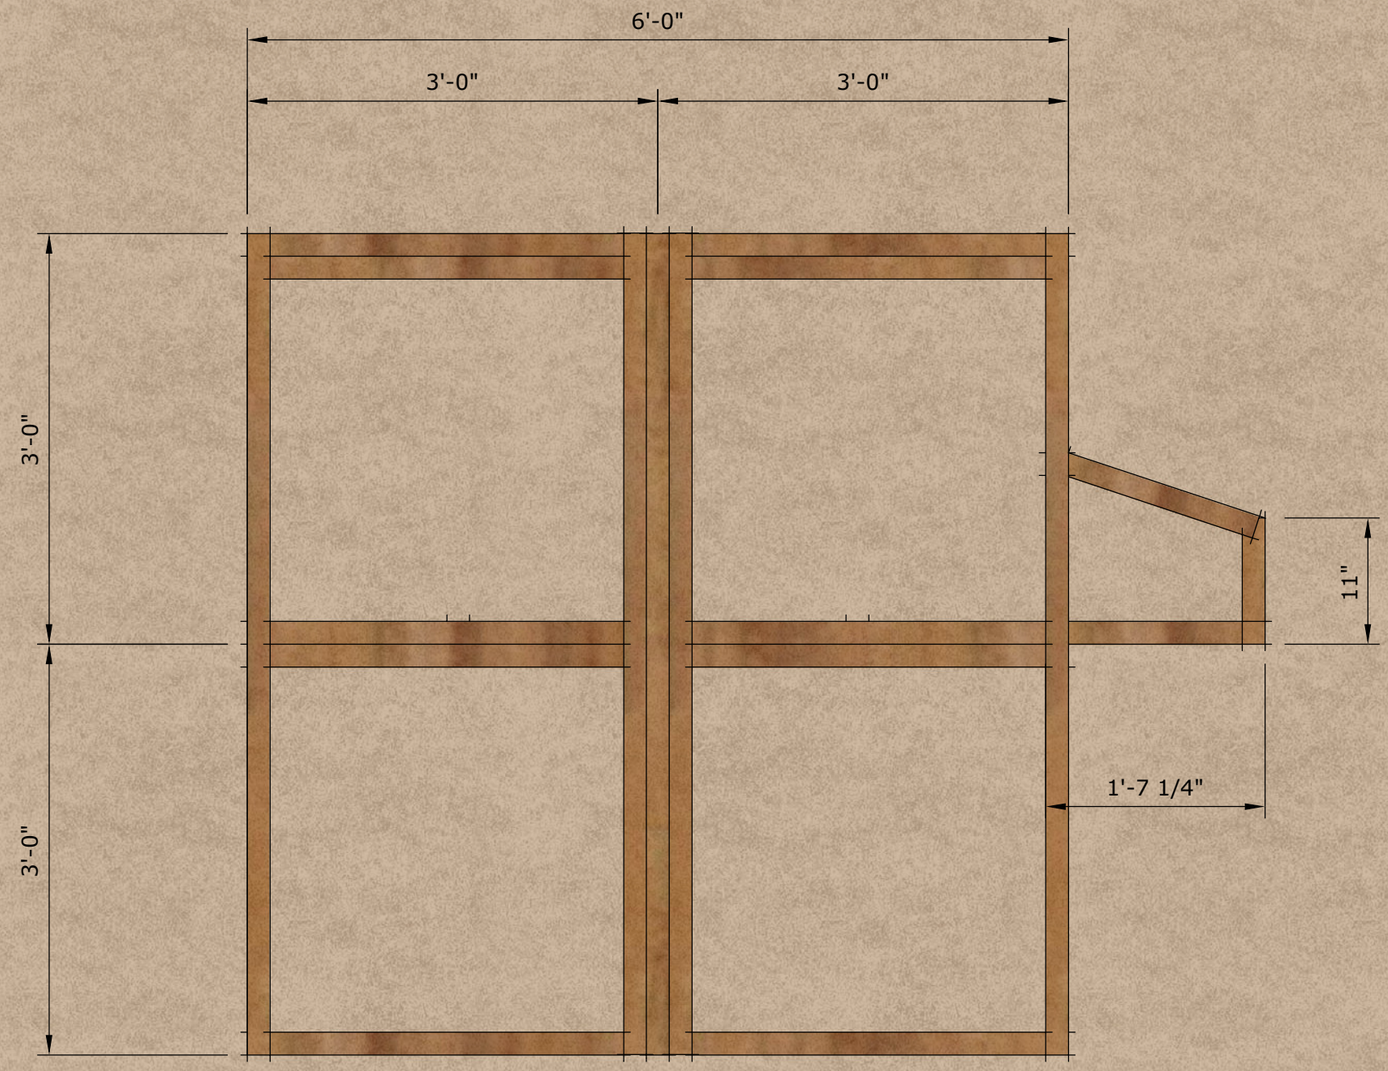


REAR FRAME
ELEVATION VIEW


A
1

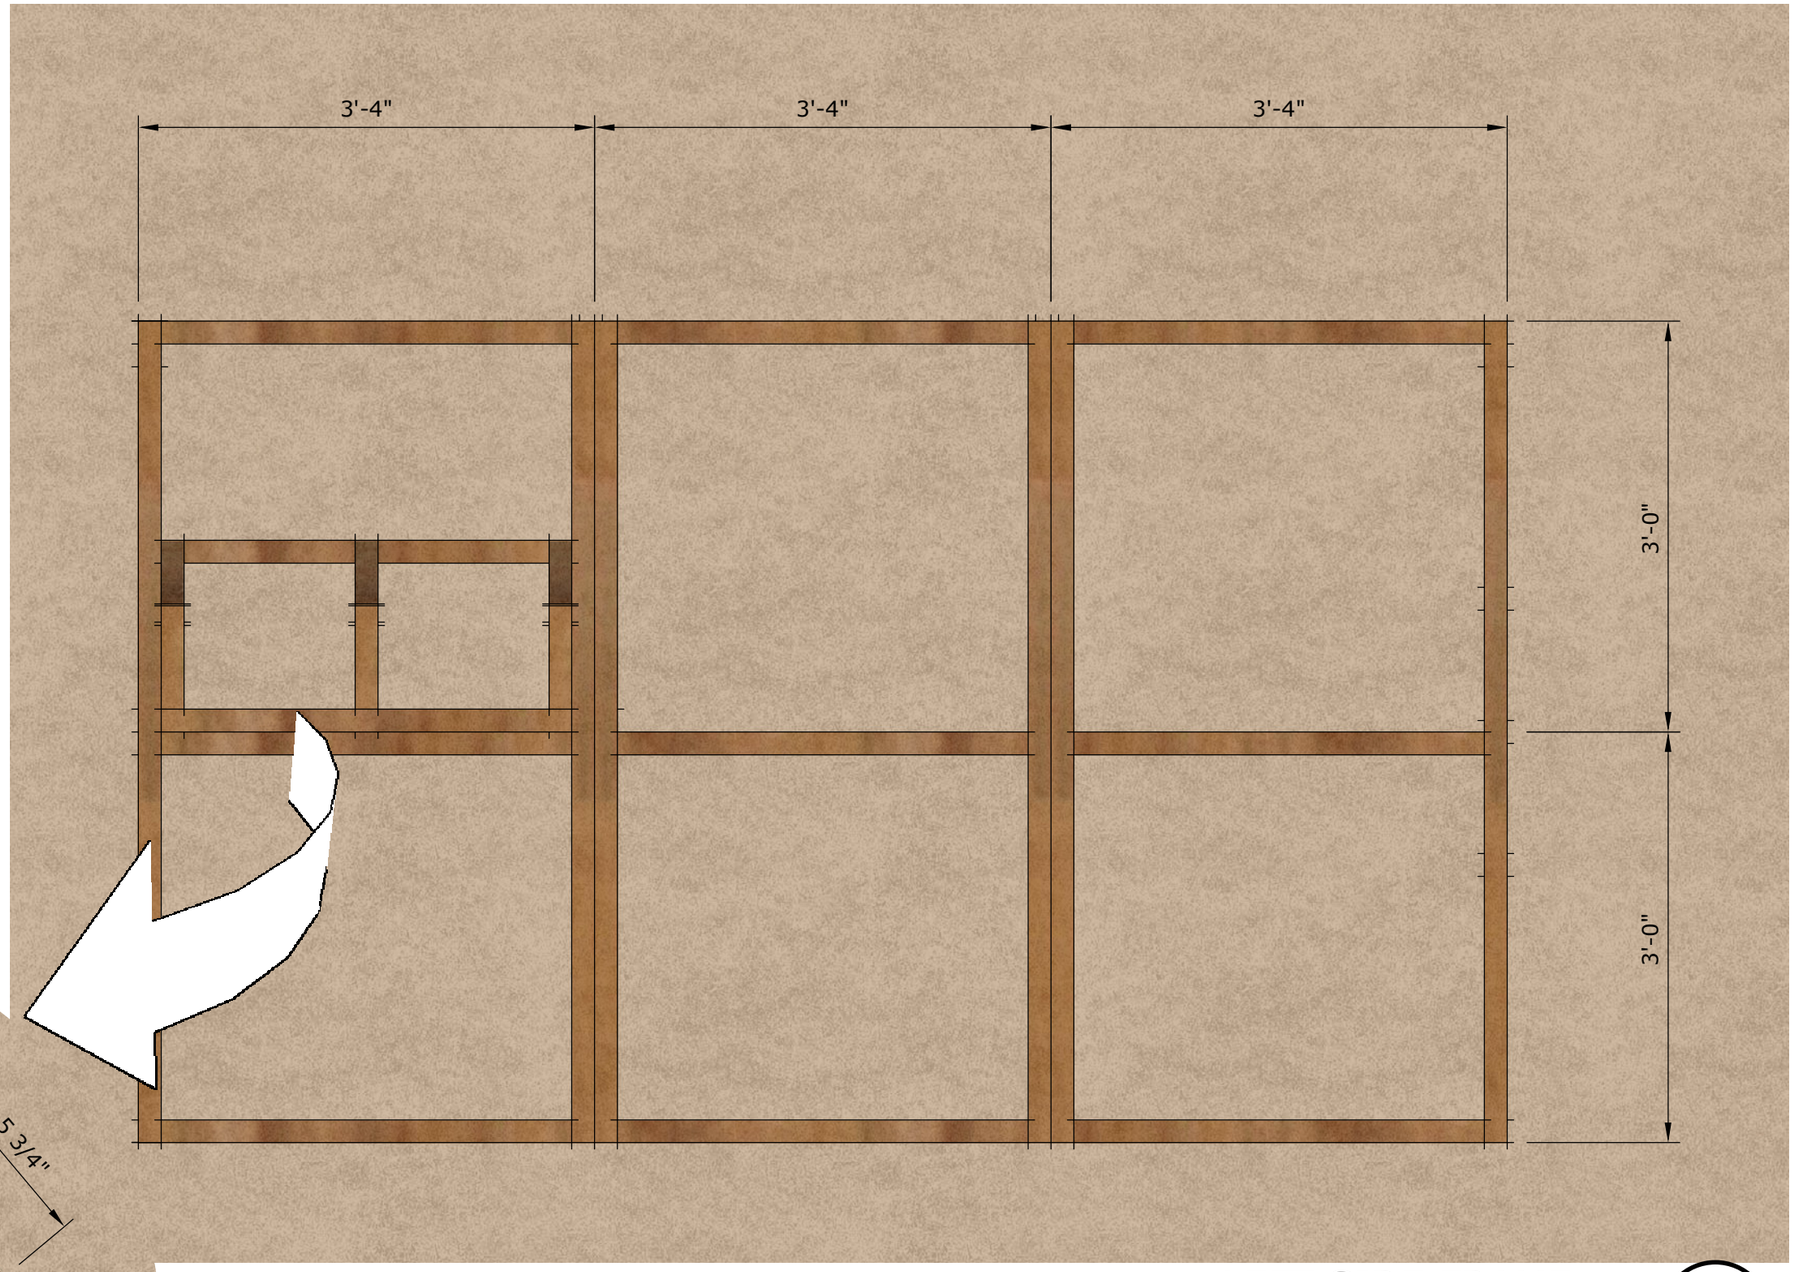


LEFT SIDE FRAME
ELEVATION VIEW
A
1

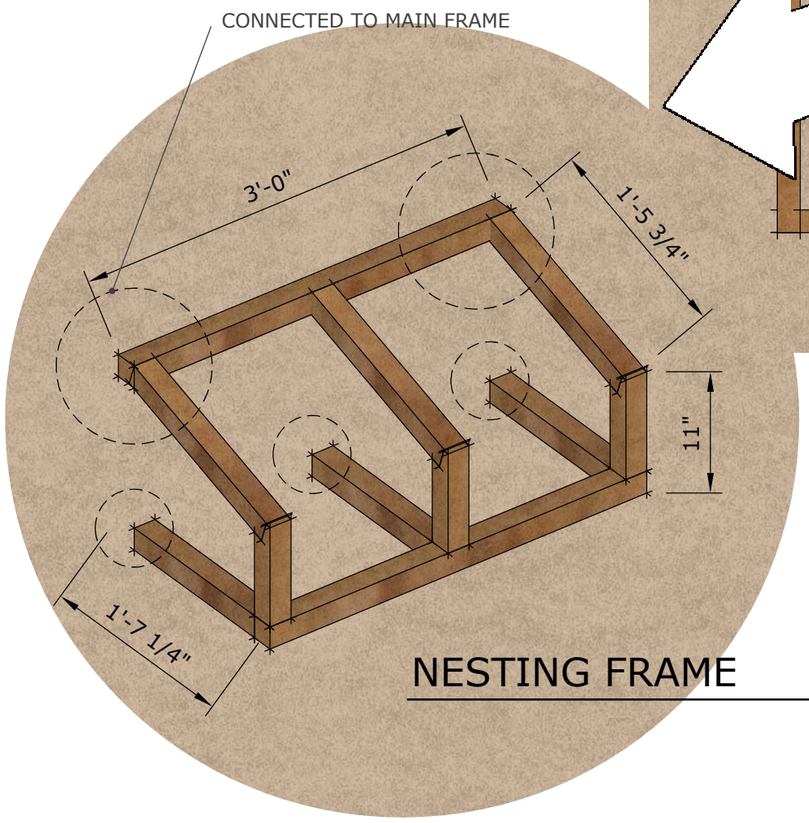


NESTING FRAME
A
2

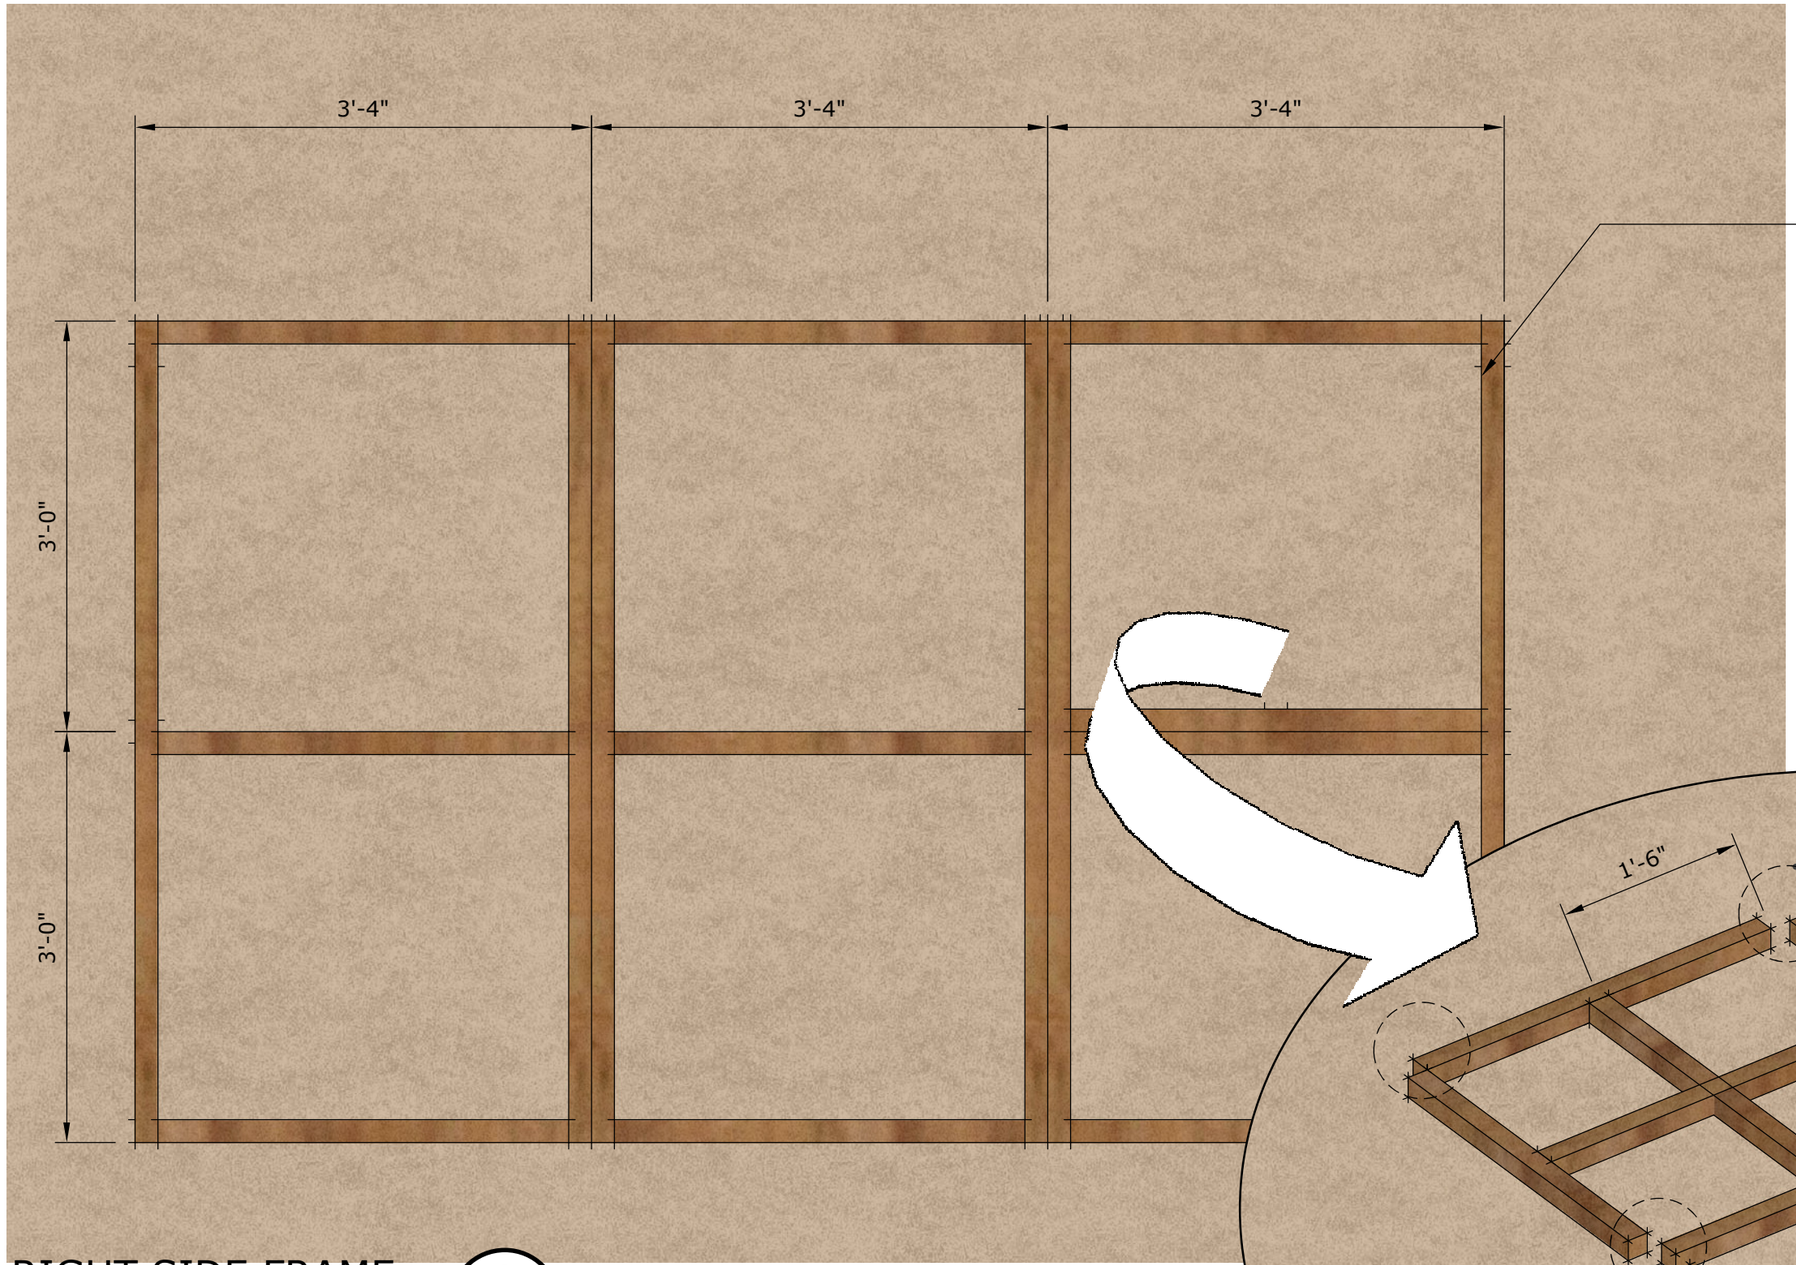

RIGHT SIDE FRAME
ELEVATION VIEW
A
1

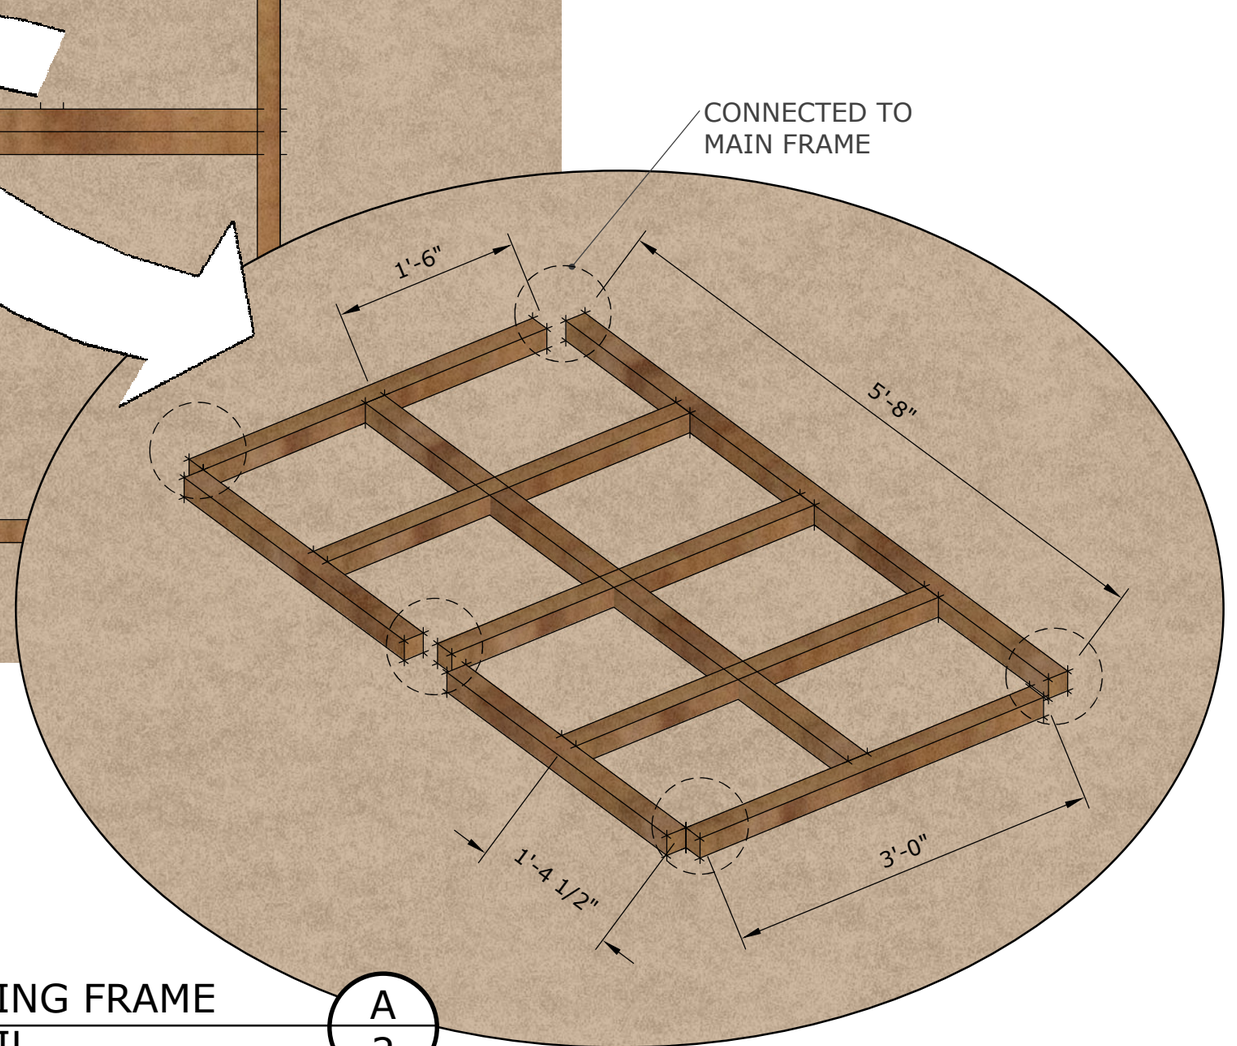


NESTING FRAME
DETAIL
A
2

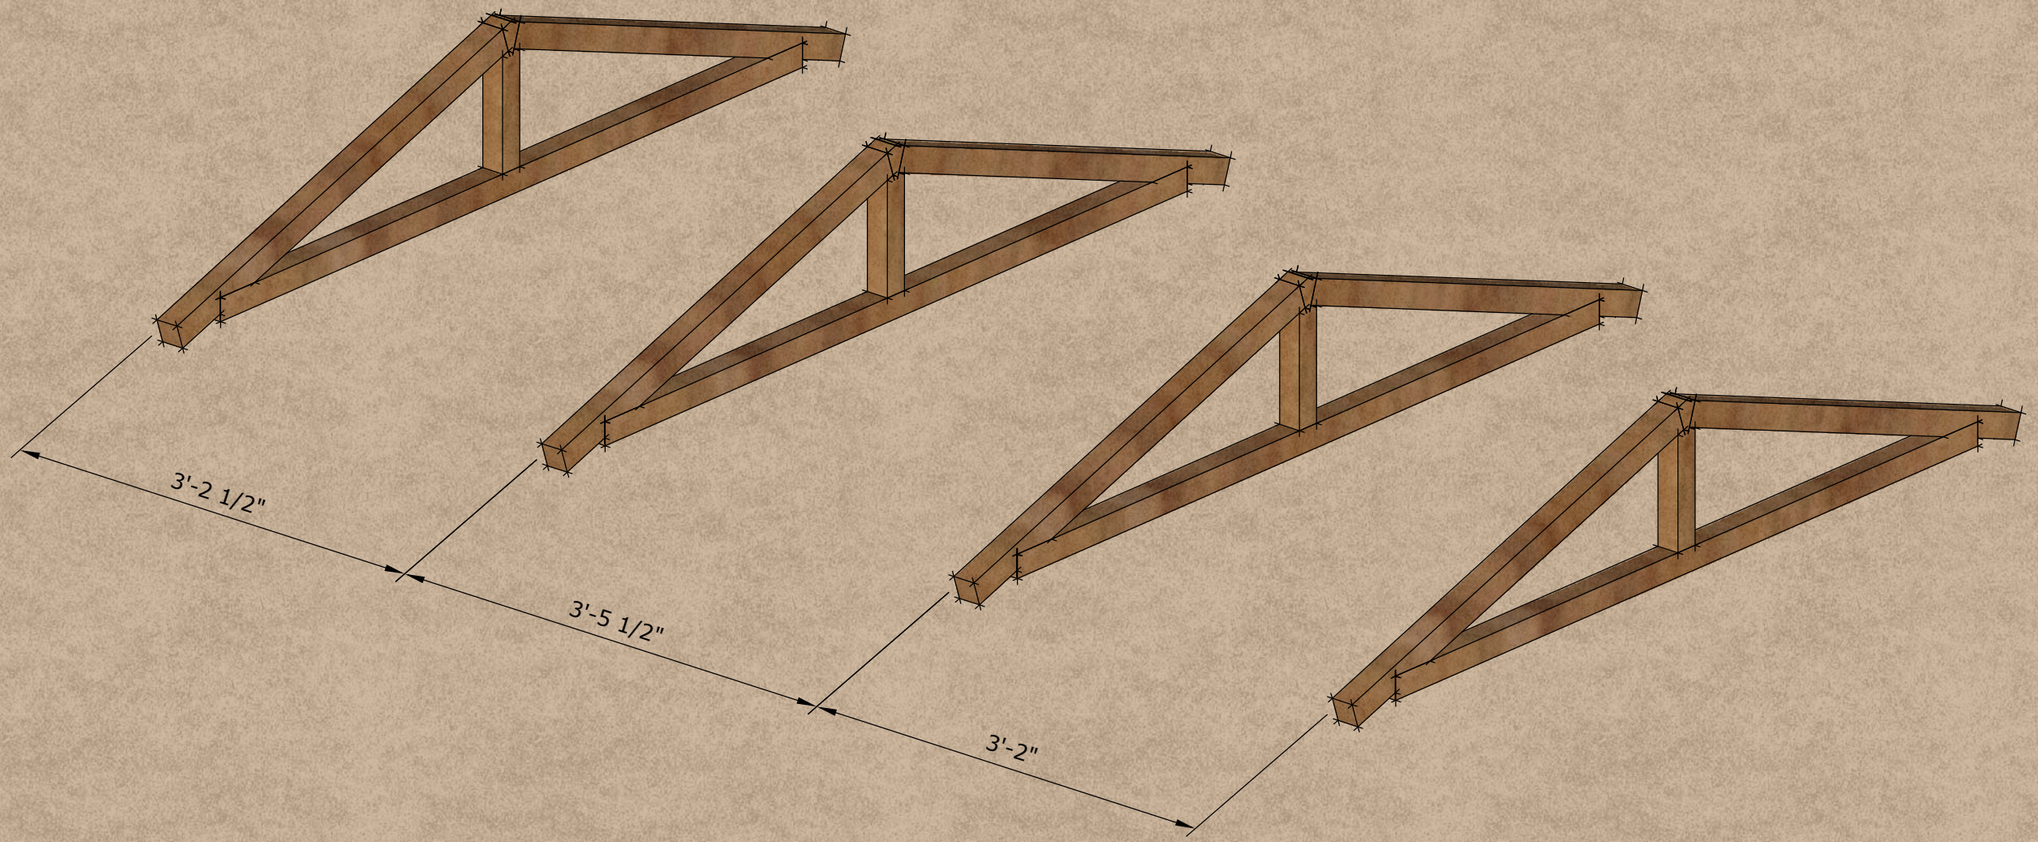


ROOF FRAME
ISOMETRIC VIEW

A
1

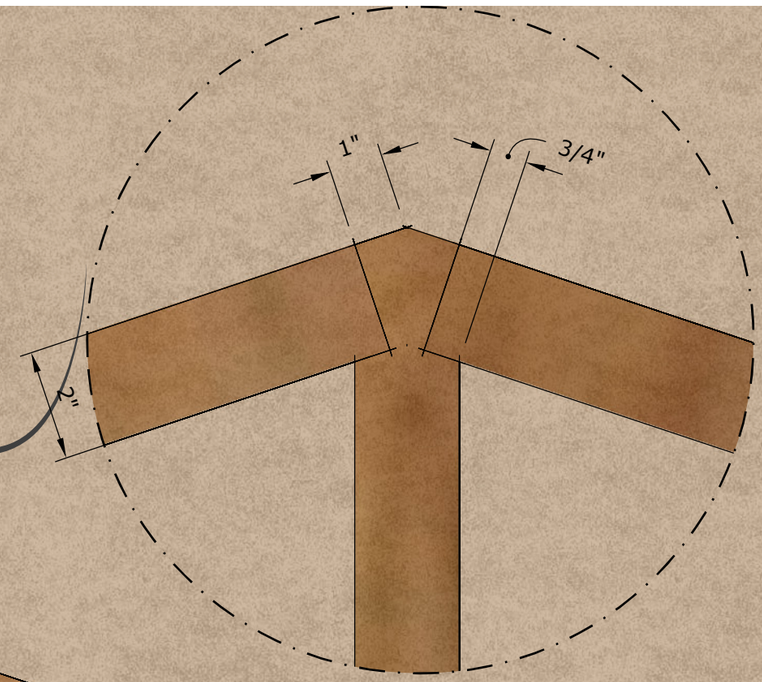


USE 2"X2" GOOD LUMBER KING POST

USE 2"X2" GOOD LUMBER TOP CHORD

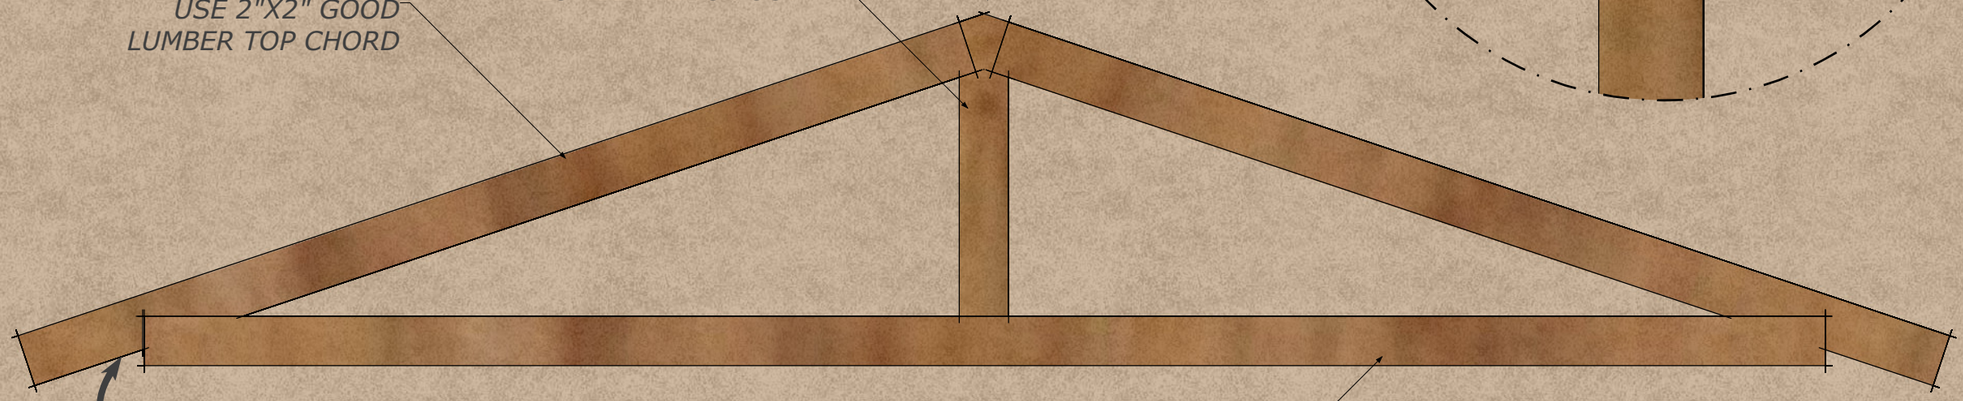

TRUSS 1
(4 SETS)

USE 2"X2" GOOD LUMBER BOTTOM CHORD

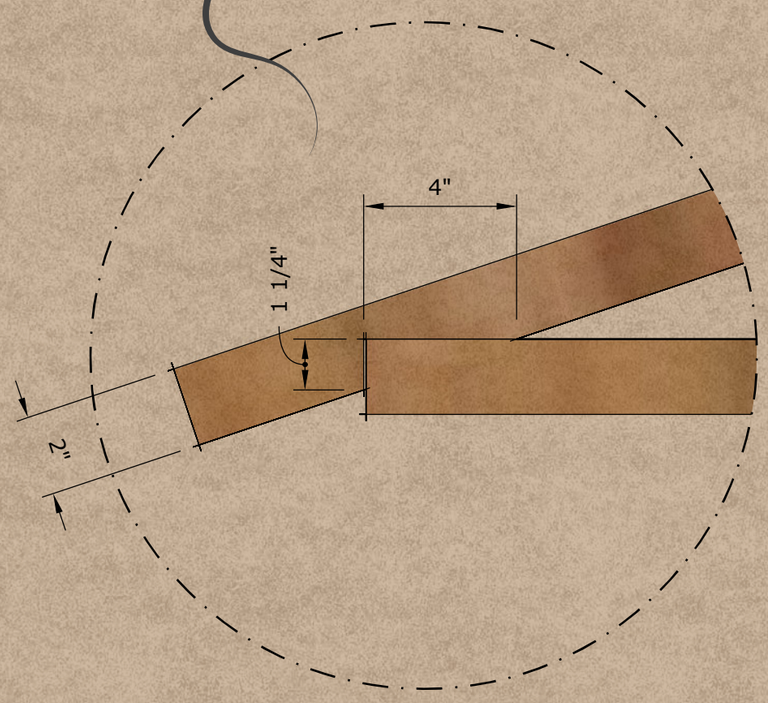

ROOF FRAME
ISOMETRIC VIEW

A
1