



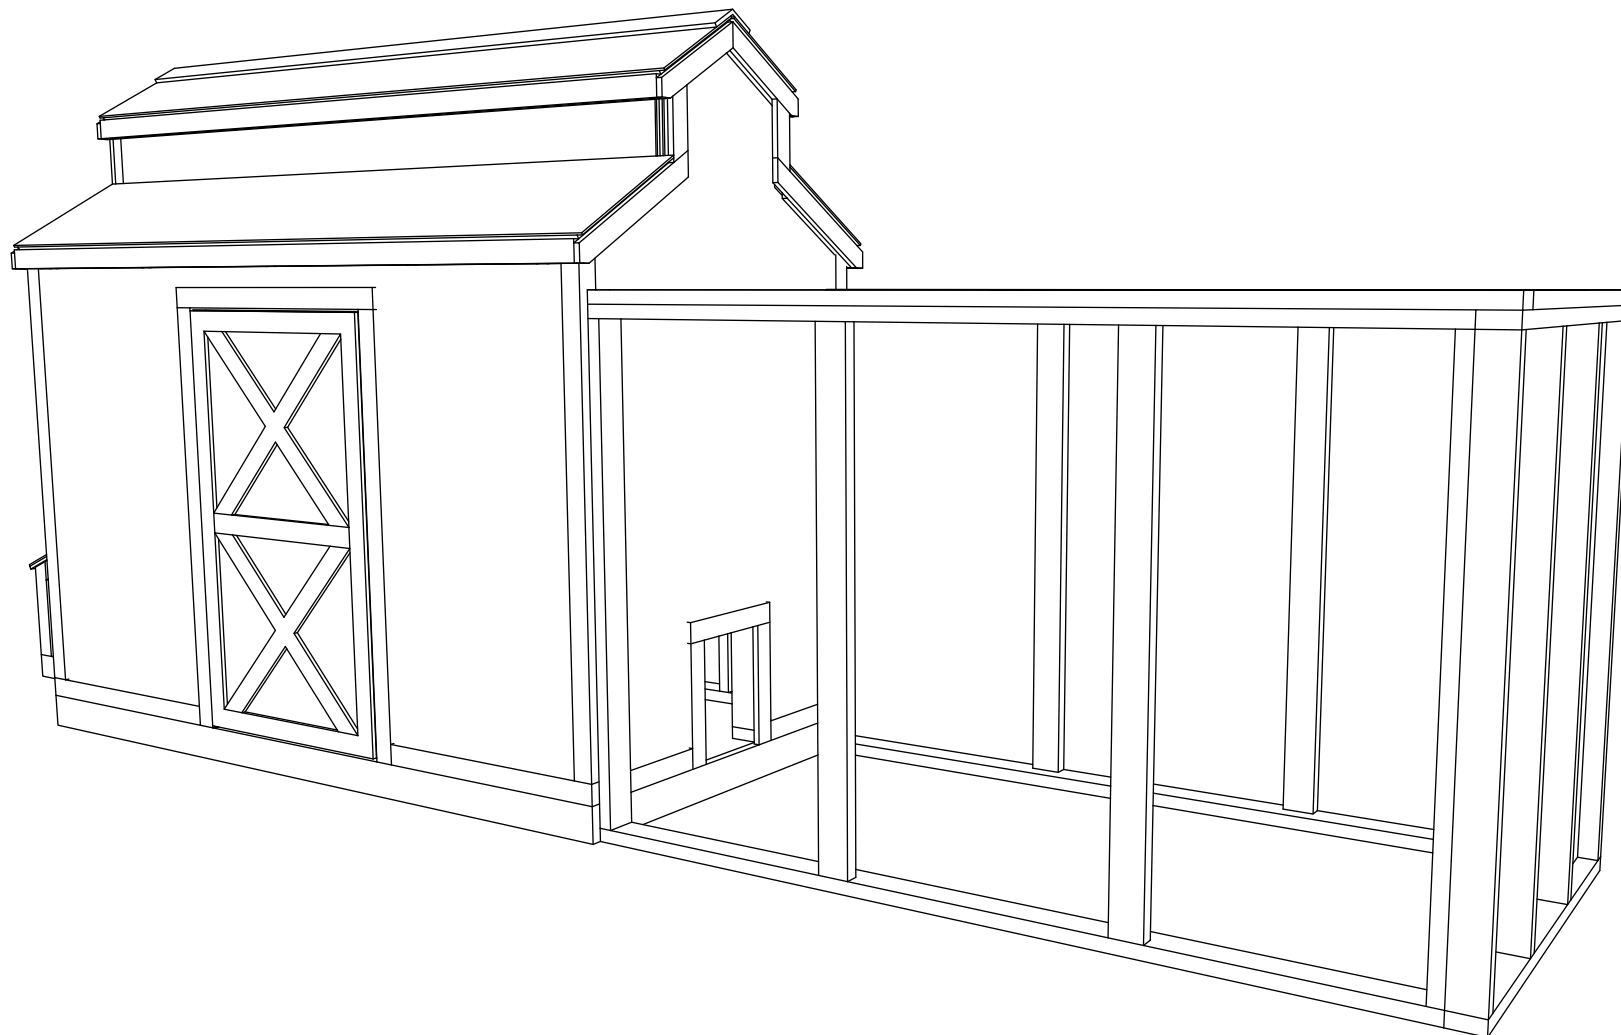


4x8 Chicken Coop + 8 Run

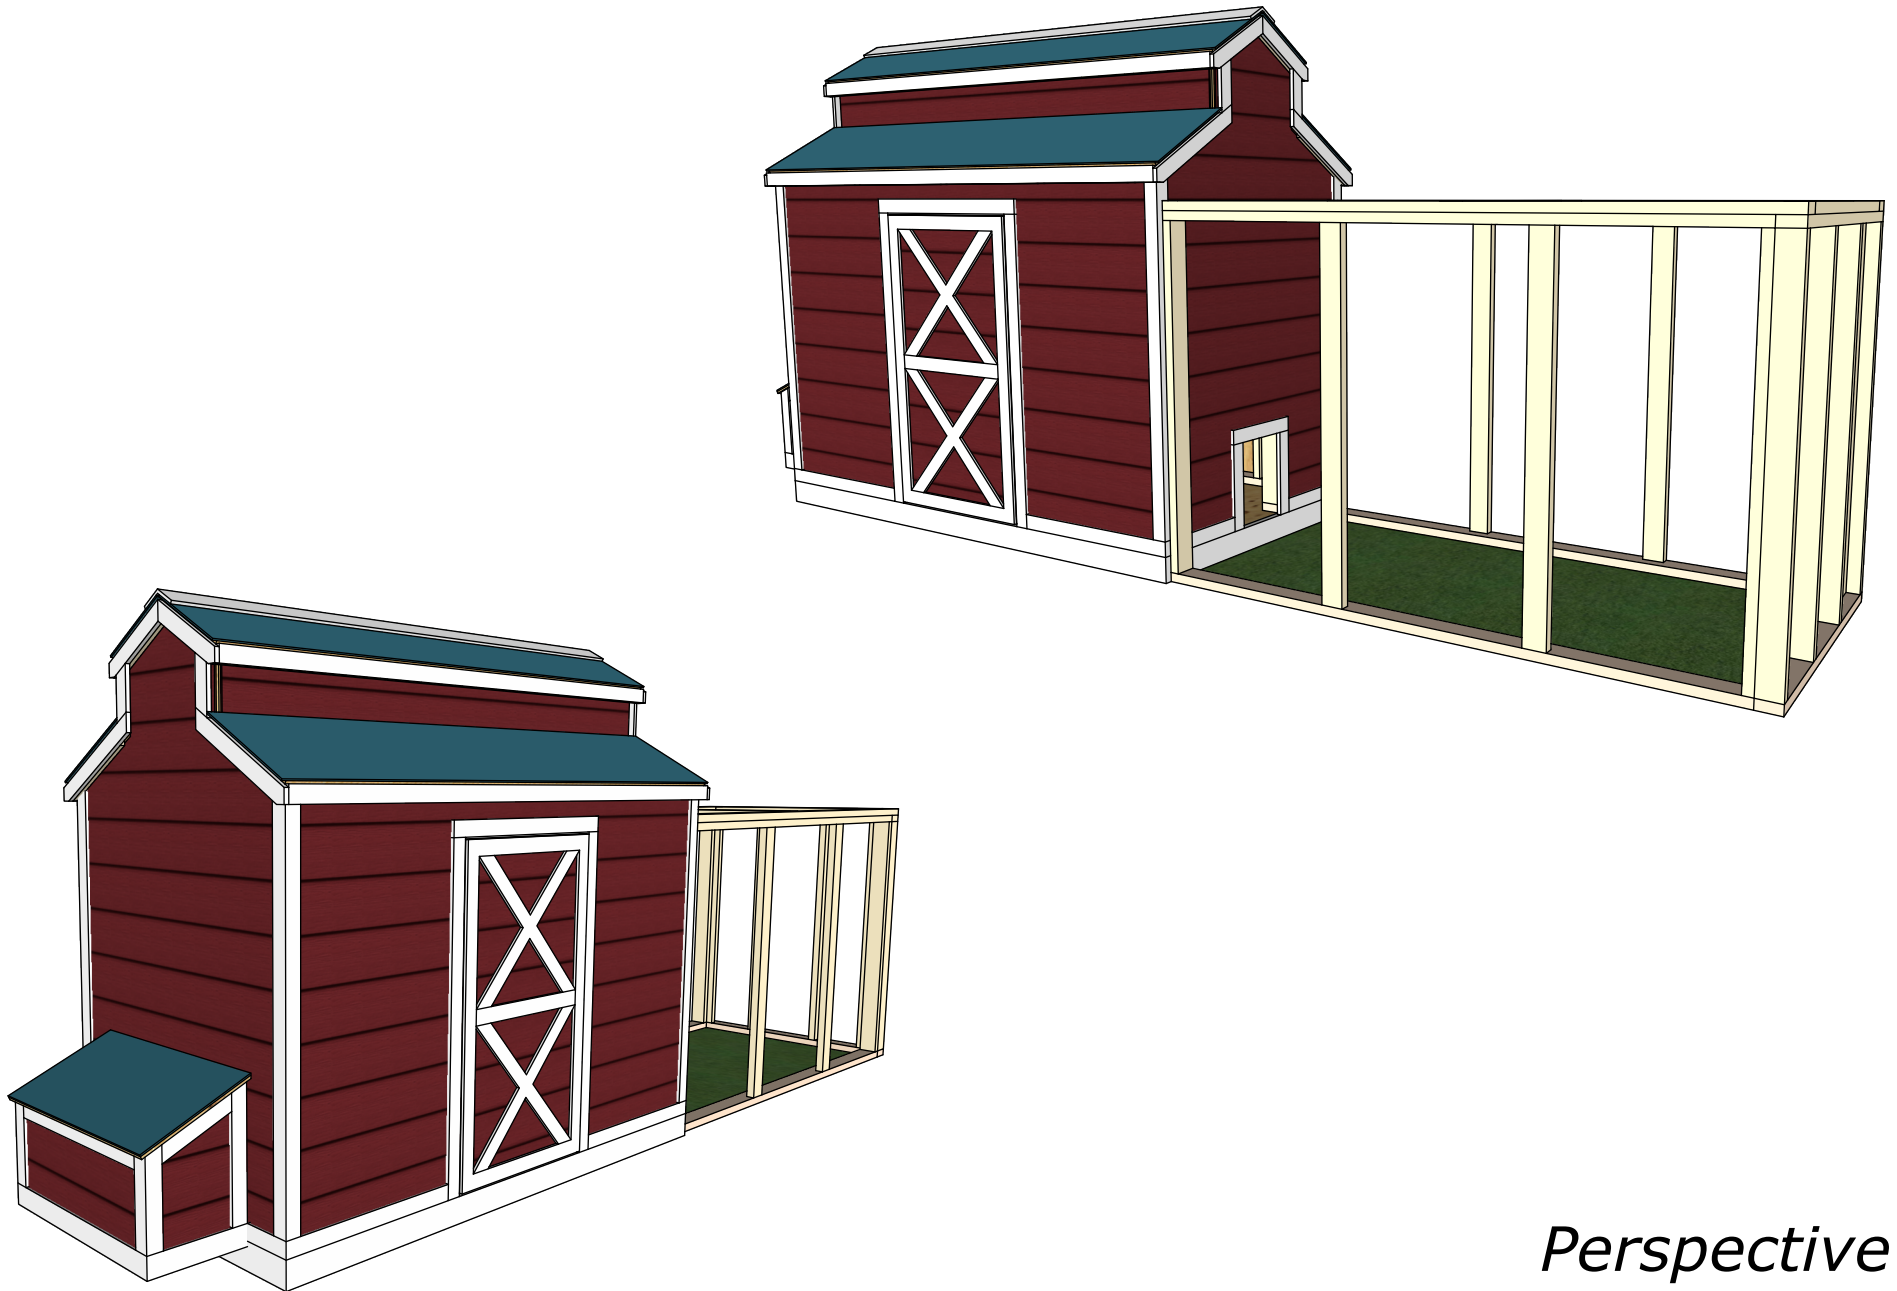

Perspective





Elevations & Isometrics

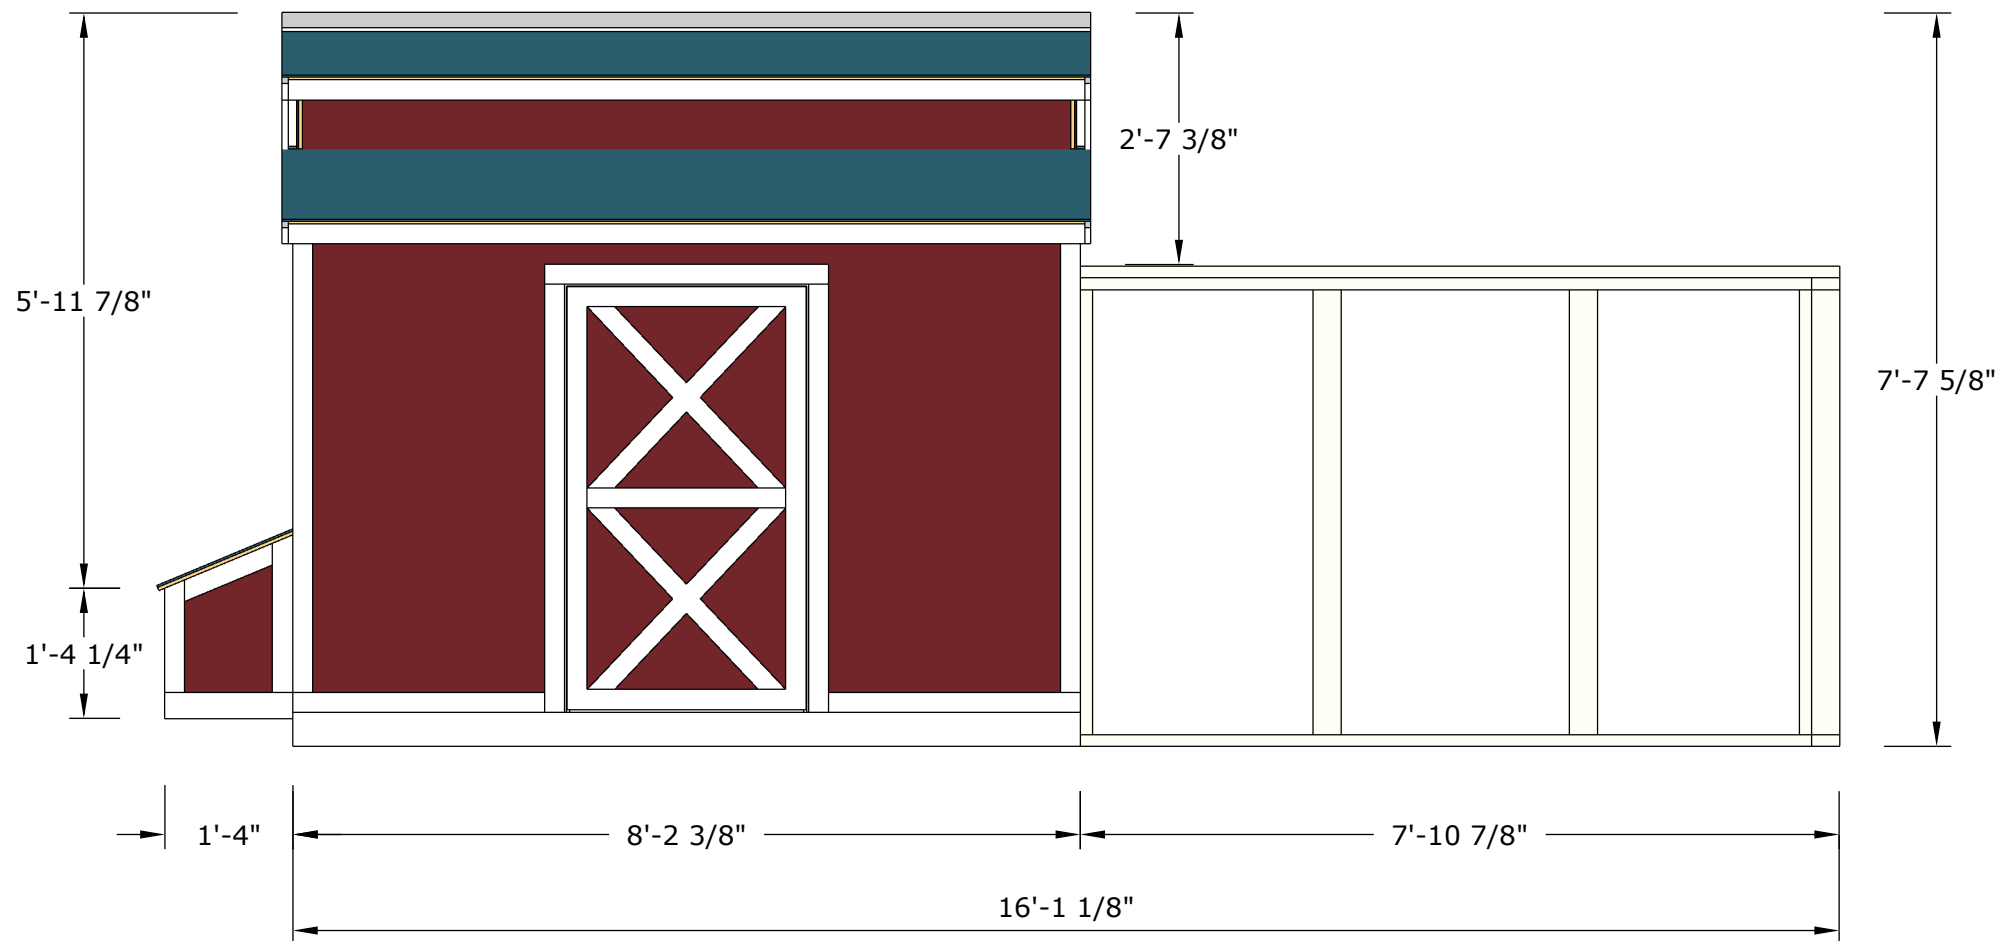


Front Elevation

$\frac{1}{2}" = 1'-0"$ (1:24)

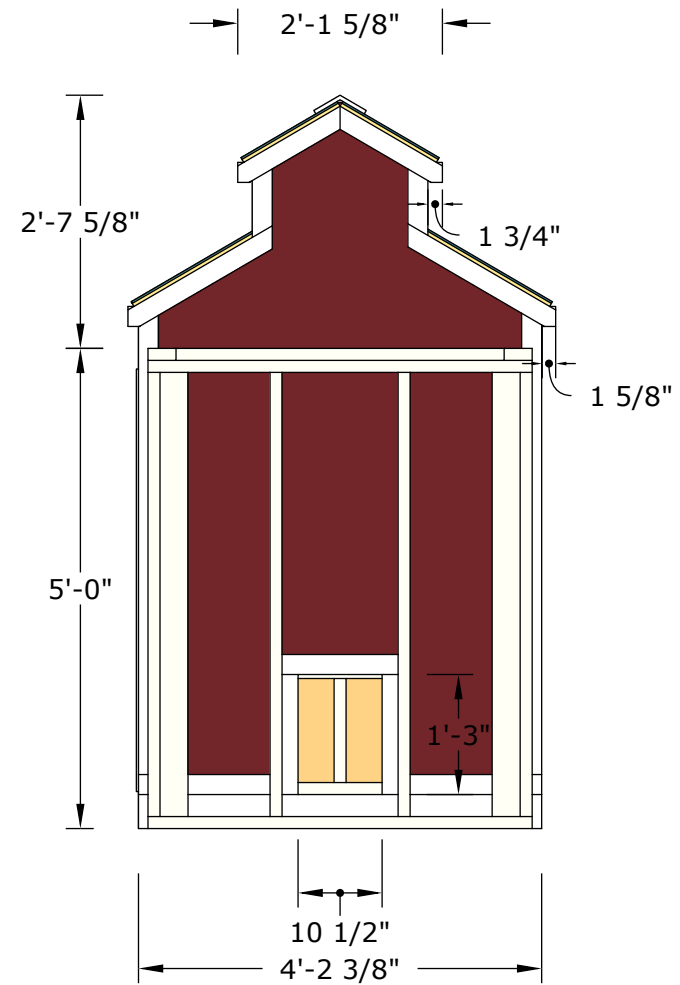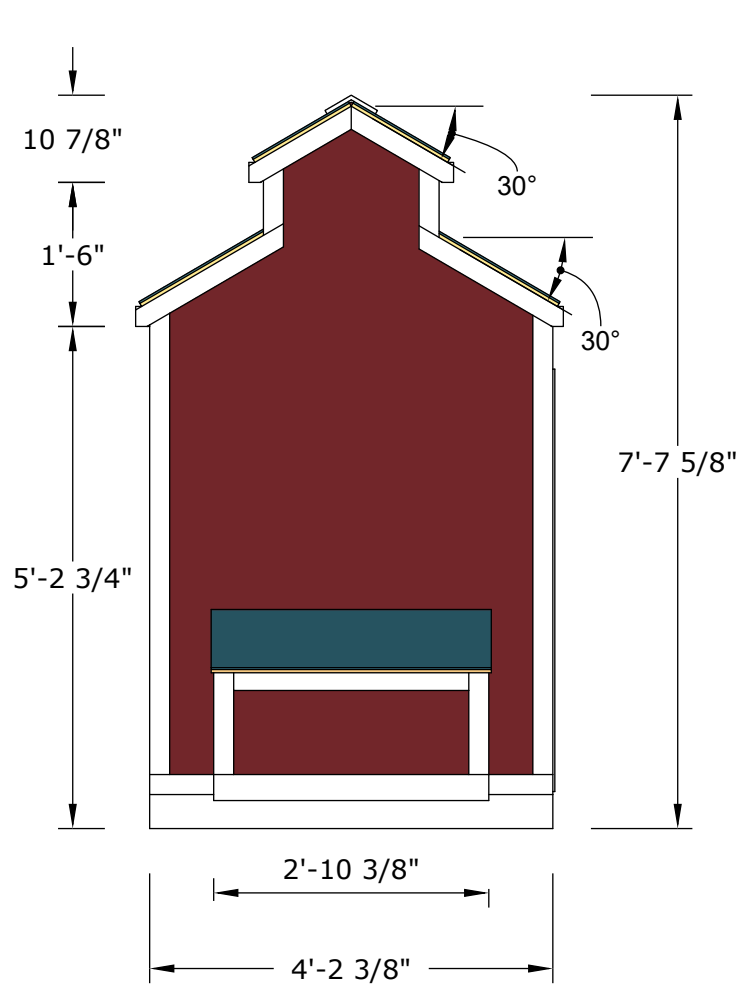


Side Elevation

1/2" = 1'-0" (1:24)

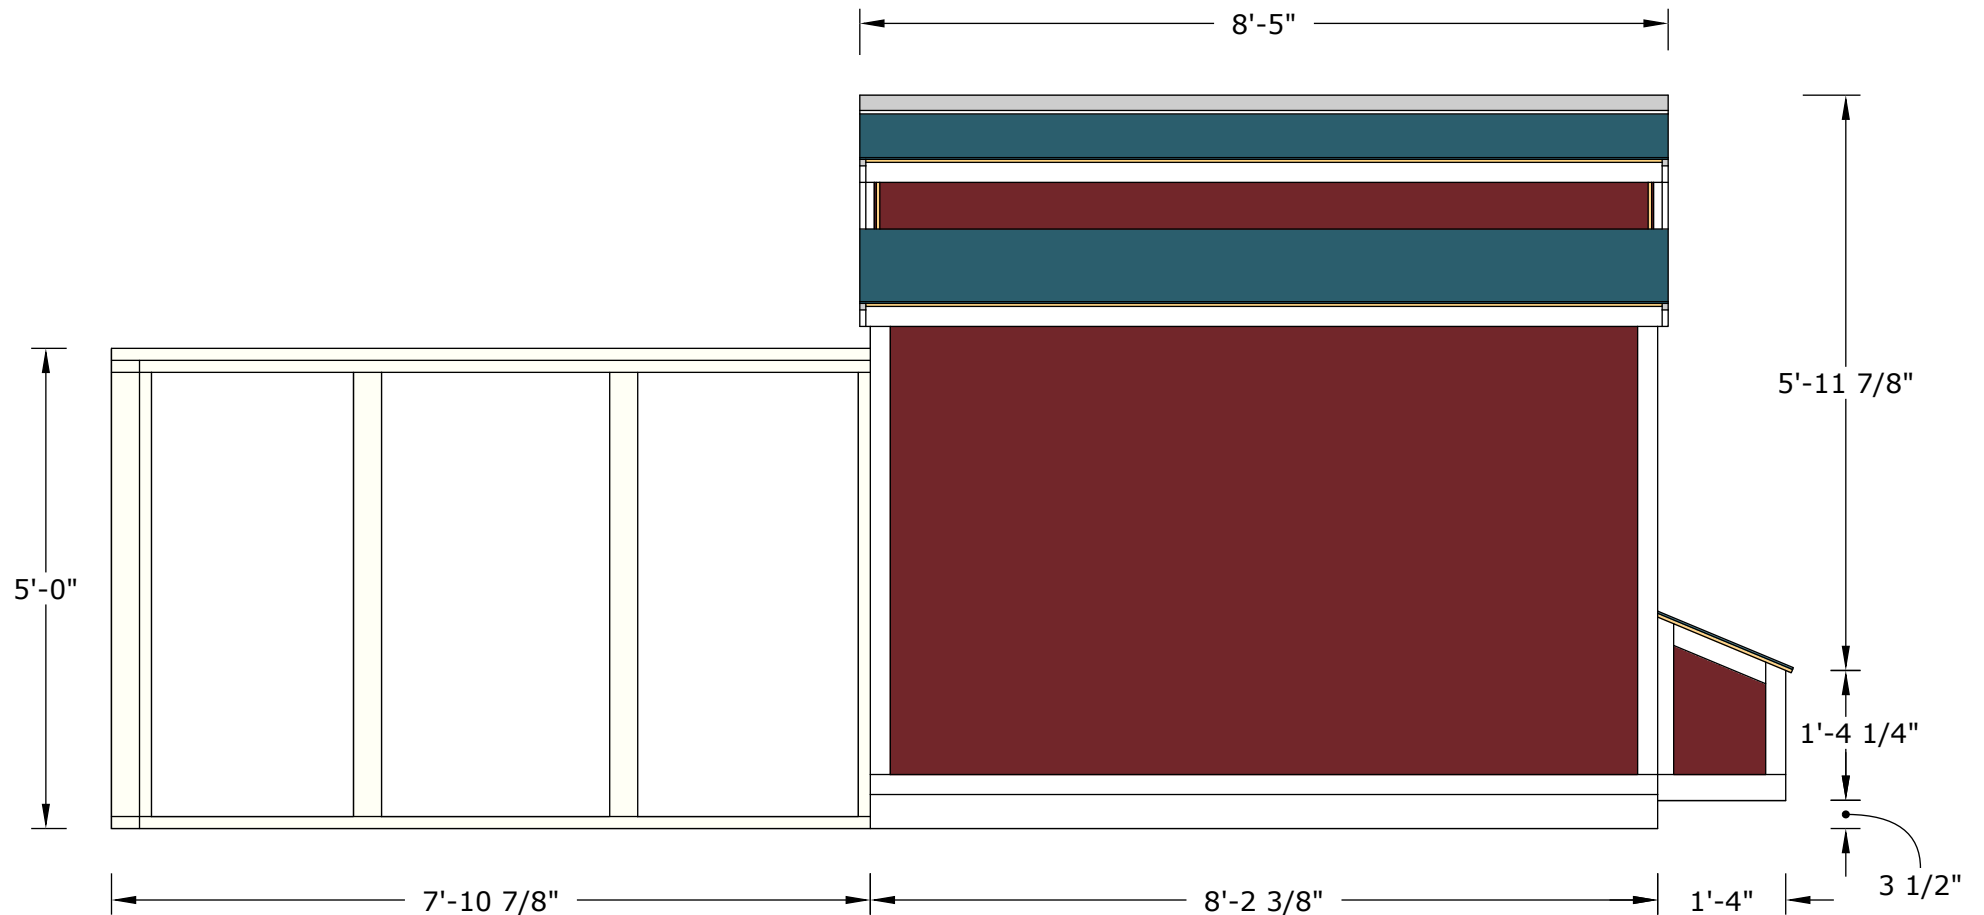

Back Elevation

1/2" = 1'-0" (1:24)

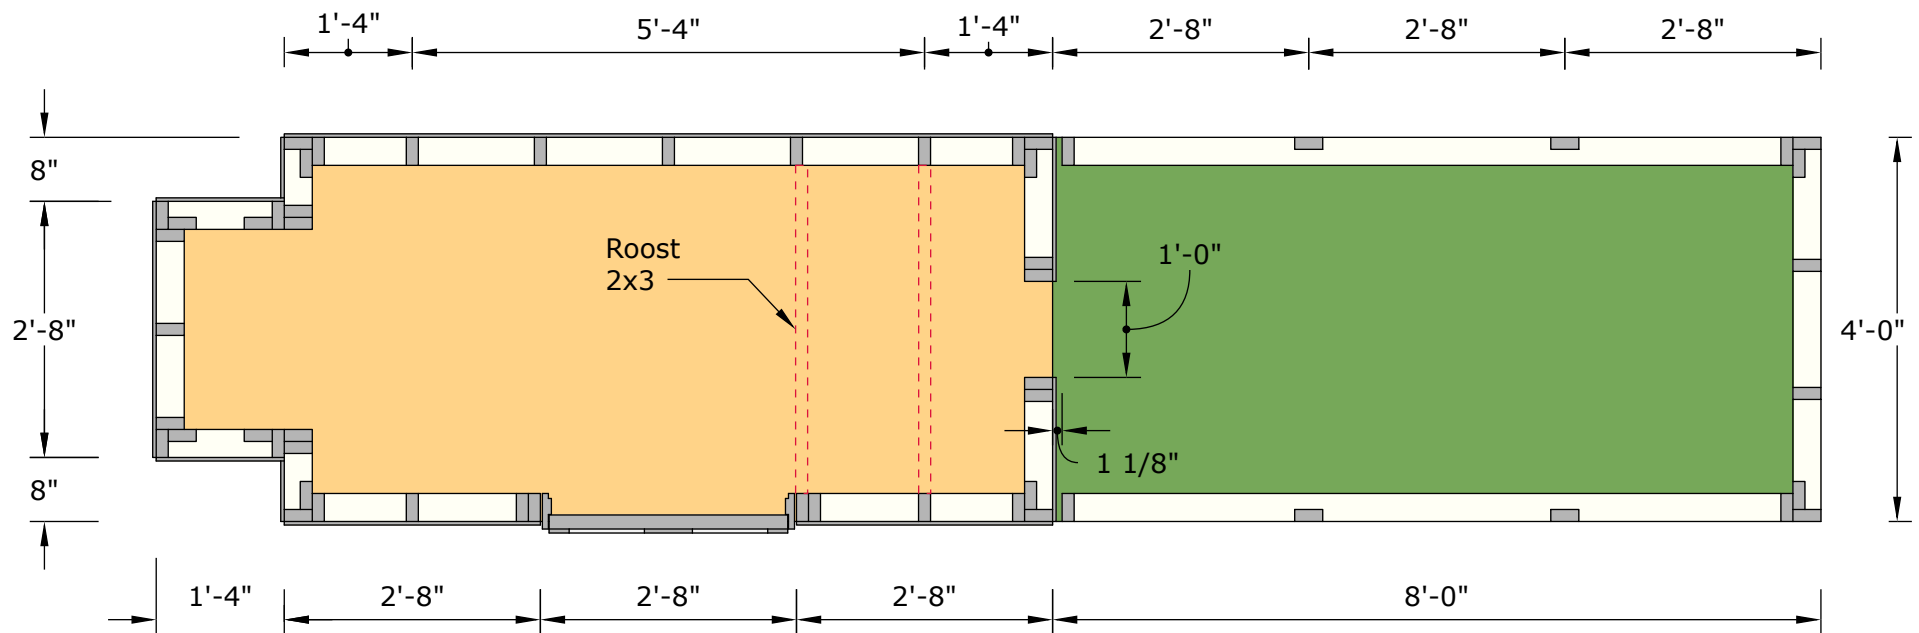

1/2" = 1'-0" (1:24)

Foundation Plan

No.	Description	Quantity	Length in.	Width	Thickness	Material	Part of project
FF1	RIMBOARD RIGHT/LEFT	2	8'	3 1/2"	1 1/2"	2X4 PT Lumber	Floor Framing
FF2	RIMBOARD FRONT/BACK	2	3' 9"	3 1/2"	1 1/2"	2X4 PT Lumber	Floor Framing
FF3	FLOOR JOIST	5	3' 9"	3 1/2"	1 1/2"	2X4 PT Lumber	Floor Framing
WF1	BOTTOM PLATE PT	4	4'	3 1/2"	1 1/2"	2X4 PT Lumber	Wall Framing
WF2	BOTTOM PLATE PT U	2	8'	3 1/2"	1 1/2"	2X4 PT Lumber	Wall Framing
WF3	BOTTOM PLATE PT RS	2	7' 7 5/16"	3 1/2"	1 1/2"	2X4 PT Lumber	Wall Framing
WF4	BOTTOM PLATE PT CS	1	7' 5"	3 1/2"	1 1/2"	2X4 PT Lumber	Wall Framing
WF5	BOTTOM PLATE PT CS1	1	7' 5"	3 1/2"	1 1/2"	2X4 PT Lumber	Wall Framing
WF6	BOTTOM PLATE PT NEST	2	1' 4"	3 1/2"	1 1/2"	2X4 PT Lumber	Wall Framing
WF7	TOP PLATE U	2	8'	3 1/2"	1 1/2"	2X4 Lumber	Wall Framing
WF8	TOP PLATE2 RS	2	7' 10 13/16"	3 1/2"	1 1/2"	2X4 Lumber	Wall Framing
WF9	TOP PLATE RS	2	7' 7 5/16"	3 1/2"	1 1/2"	2X4 Lumber	Wall Framing
WF10	TOP PLATE CS	1	7' 7"	3 1/2"	1 1/2"	2X4 Lumber	Wall Framing
WF11	TOP PLATE CS	1	7' 5"	3 1/2"	1 1/2"	2X4 Lumber	Wall Framing
WF12	TOP PLATE	1	4'	3 1/2"	1 1/2"	2X4 Lumber	Wall Framing
WF13	TOP PLATE2	2	3' 5"	3 1/2"	1 1/2"	2X4 Lumber	Wall Framing
WF14	TOP PLATE NEST E	1	2' 1"	3 1/2"	1 1/2"	2X4 Lumber	Wall Framing
WF15	TOP PLATE CENTER	2	1' 8 9/16"	3 1/2"	1 1/2"	2X4 Lumber	Wall Framing
WF16	TOP PLATE NEST	2	1' 5 15/16"	3 1/2"	1 1/2"	2X4 Lumber	Wall Framing
WF17	TOP PLATE LEFT	4	1' 4 3/4"	3 1/2"	1 1/2"	2X4 Lumber	Wall Framing
WF18	LEFT CORNER STUD	6	4' 11 11/16"	3 1/2"	1 1/2"	2X4 Lumber	Wall Framing
WF19	LEFT CORNER STUD1	6	4' 9 5/8"	3 1/2"	1 1/2"	2X4 Lumber	Wall Framing
WF20	STUD C	13	4' 9"	3 1/2"	1 1/2"	2X4 Lumber	Wall Framing
WF21	STUD (R)	14	4' 7 1/2"	3 1/2"	1 1/2"	2X4 Lumber	Wall Framing

Cut List 1

No.	Description	Quantity	Length	Width	Thickness	Material	Part of project
WF22	RIGHT CORNER STUD1 NEST	2	1' 7 9/16"	3 1/2"	1 1/2"	2X4 Lumber	Wall Framing
WF23	RIGHT CORNER STUD NEST	2	1' 6 15/16"	3 1/2"	1 1/2"	2X4 Lumber	Wall Framing
WF24	LEFT CORNER STUD NEST	2	1' 2 15/16"	3 1/2"	1 1/2"	2X4 Lumber	Wall Framing
WF25	LEFT CORNER STUD1 NEST	2	1' 1 1/2"	3 1/2"	1 1/2"	2X4 Lumber	Wall Framing
WF26	STUD3	3	1' 1"	3 1/2"	1 1/2"	2X4 Lumber	Wall Framing
WF27	STUD4	14	7"	3 1/2"	1 1/2"	2X4 Lumber	Wall Framing
WF28	KING2 LEFT	4	5' 5"	3 1/2"	1 1/2"	2X4 Lumber	Wall Framing
WF29	KING3 LEFT	2	5' 2 5/8"	3 1/2"	1 1/2"	2X4 Lumber	Wall Framing
WF30	JACK	2	4' 5"	3 1/2"	1 1/2"	2X4 Lumber	Wall Framing
WF31	JACK3	2	1' 7"	3 1/2"	1 1/2"	2X4 Lumber	Wall Framing
WF32	JACK2	4	1' 2 1/2"	3 1/2"	1 1/2"	2X4 Lumber	Wall Framing
WF33	HEADER	2	2' 11"	3 1/2"	1 1/2"	2X4 Lumber	Wall Framing
WF34	HEADER3	2	2' 4"	3 1/2"	1 1/2"	2X4 Lumber	Wall Framing
WF35	HEADER2	4	1' 3"	3 1/2"	1 1/2"	2X4 Lumber	Wall Framing
WF36	CRIPPLE STUD E	2	3' 6 1/2"	3 1/2"	1 1/2"	2X4 Lumber	Wall Framing
WF37	CRIPPLE STUD	1	1/2"	1 1/2"	3 1/2"	2X4 Lumber	Wall Framing
RF1	SHED RAFTERS 1	10	1' 5 3/4"	3 1/2"	1 1/2"	2X4 Lumber	Roof Framing
RF2	GABLE RAFTER	10	1' 15/16"	3 1/2"	1 1/2"	2X4 Lumber	Roof Framing
RF3	RIDGE	1	8' 2"	5 1/2"	1 1/2"	2X6 Lumber	Roof Framing
RF4	SUBFASCIA LEFT	4	8' 3 1/2"	2 1/2"	3/4"	2X4 Lumber	Roof Framing
RF5	RAKEBOARD LEFT BACK	4	1' 5 11/16"	2 1/2"	3/4"	2X4 Lumber	Roof Framing
RF6	RAKEBOARD LEFT BACK U	4	1' 2 1/2"	2 1/2"	3/4"	2X4 Lumber	Roof Framing
RF7	ROOST	2	3' 5"	2 1/2"	1 1/2"	2X4 Lumber	

Cut List 2

Description	Length/Size	Quantity	Part of project
2X4 Presure Treated SPY	8'	14	Foundation
3/4" T&G Underlayment Plywood	4'X8'	1	Floor Sheathing
4X4 Klin dried Doug Fir	8'	62	Wall Framing
4X4 Klin dried Doug Fir	6'	6	Wall Framing
1/2" Plywood	4'x8'	5	Wall Sheathing
2X6 Klin dried Doug Fir	10'	1	Roof Framing
2X4 Klin dried Doug Fir	8'	9	Roof Framing
1/2" CDX Plywood	4'x8'	2	Roof Sheathing
2X3 Klin dried Doug Fir	8'	1	Roost

Material List